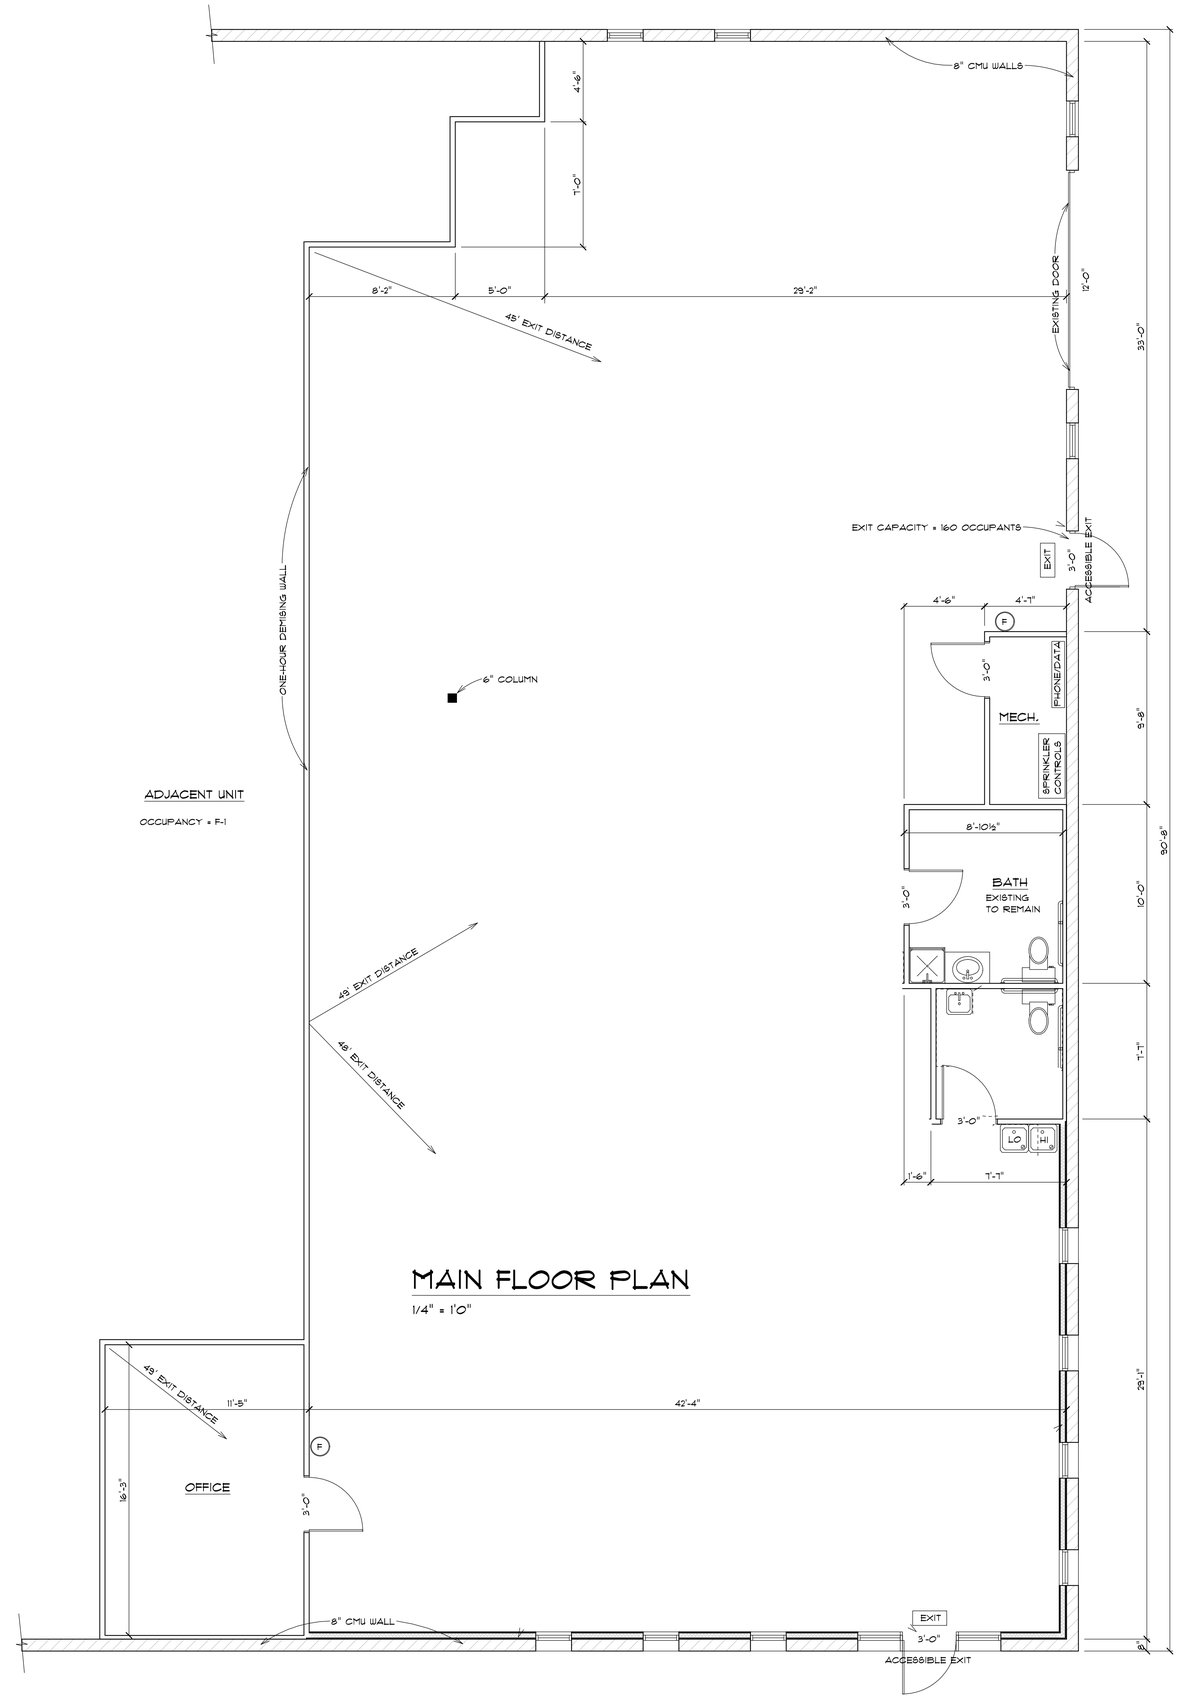

ADJACENT UNIT

OCCUPANCY = F-1

MAIN FLOOR PLAN

1/4" = 1'0"

ARCONSTRUCTURE, LLC
Architecture + Construction
Joe Bastian, Registered Architect
PO Box 54
Masonville, CO 80541
(970) 631-7225

TENANT SPACE REMODEL

3095 STERLING CIRCLE
BOULDER, CO
PARCEL #146321001005

REV.	DATE	DESCRIPTION OF REVISION

© 2026

P# 2598

APRIL 2, 2026

A-2