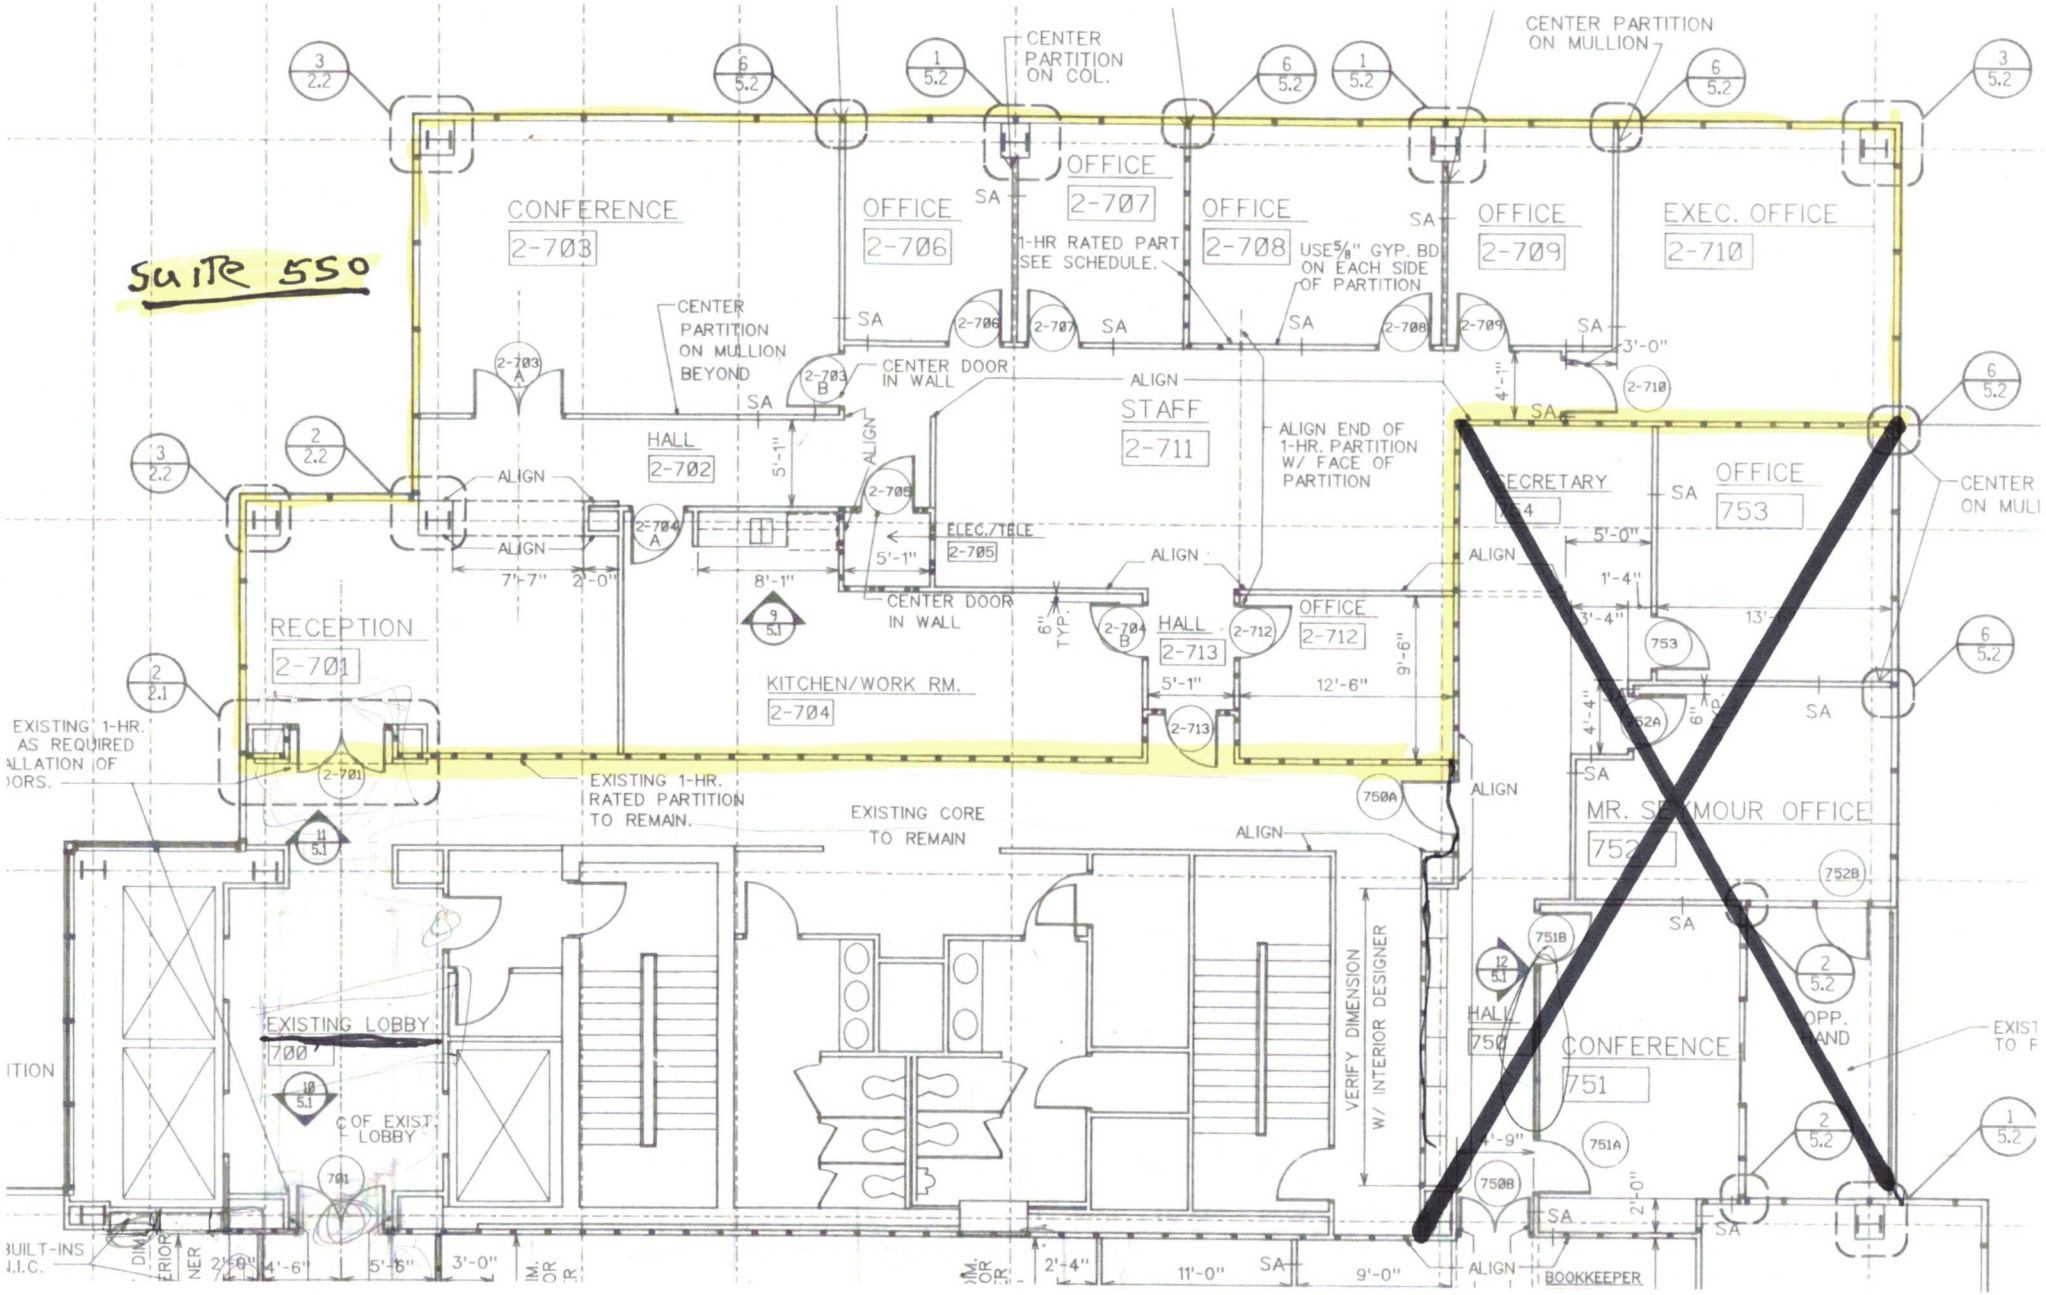
SUITE 550
CONFERENCE
2-703
OFFICE
2-706
OFFICE
2-707
OFFICE
2-708
OFFICE
2-709
EXEC. OFFICE
2-710
CENTER PARTITION ON COL.
CENTER PARTITION ON MULLION
1-HR RATED PART SEE SCHEDULE.
USE 5/8" GYP. BD ON EACH SIDE OF PARTITION
CENTER PARTITION ON MULLION BEYOND
CENTER DOOR IN WALL
ALIGN
STAFF
2-711
ALIGN END OF 1-HR. PARTITION W/ FACE OF PARTITION
HALL
2-702
ELEC./TELE
2-705
RECEPTION
2-701
KITCHEN/WORK RM.
2-704
HALL
2-713
OFFICE
2-712
SECRETARY
754
OFFICE
753
MR. SEYMOUR OFFICE
752
CONFERENCE
751
HALL
750
BOOKKEEPER
EXISTING 1-HR. RATED PARTITION TO REMAIN.
EXISTING CORE TO REMAIN
EXISTING 1-HR. AS REQUIRED
EXISTING LOBBY
700
VERIFY DIMENSION W/ INTERIOR DESIGNER
SA
3'-0"
4'-1"
5'-0"
1'-4"
3'-4"
13'
4'-4"
6"
7'-7"
2'-0"
8'-1"
5'-1"
6" TYP.
9'-6"
12'-6"
11'-9"
2'-0"
2'-4"
11'-0"
9'-0"
4'-6"
3'-0"