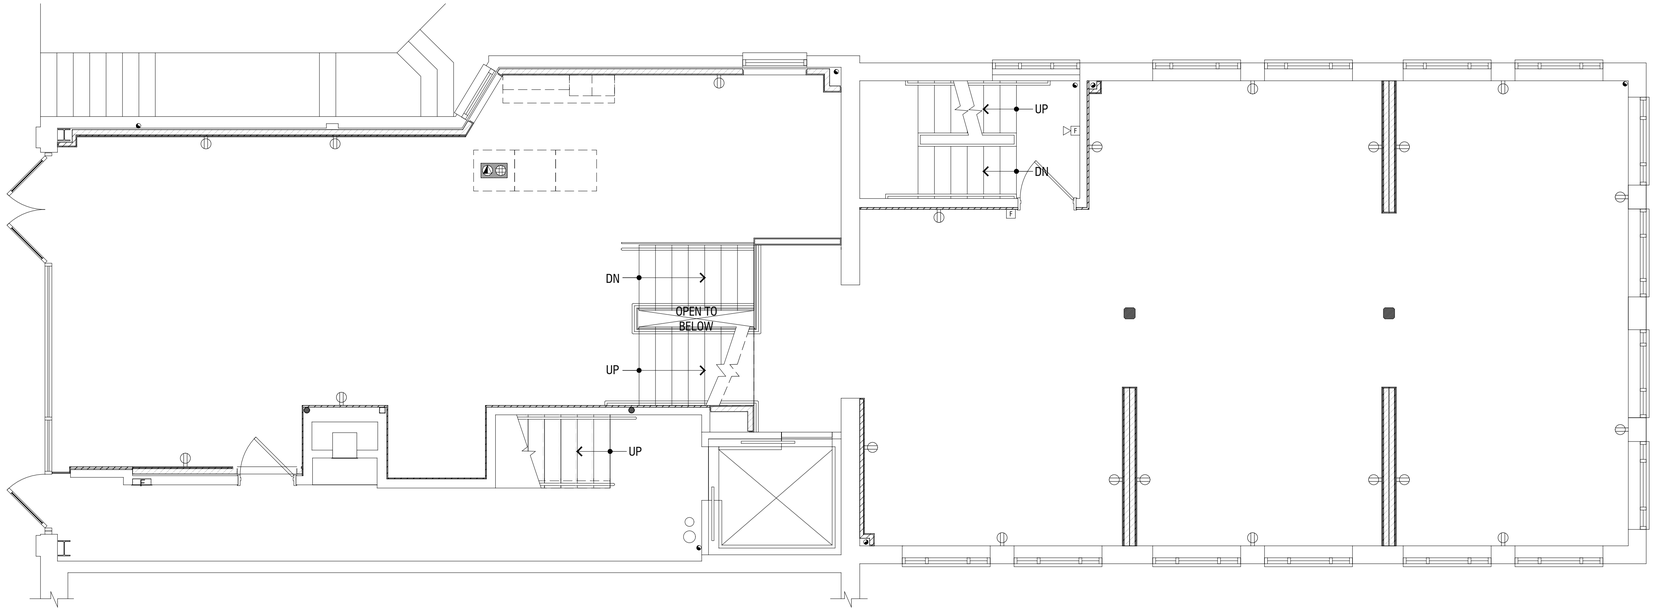

2 GROUND LEVEL FURNITURE & UTILITIES PLAN
1/4" = 1'-0"

ELECTRICAL/UTILITY KEY:

E	STANDARD DUPLEX RECEPTACLE - EXISTING.
E	DATA - EXISTING.
T	THERMOSTAT - EXISTING.
	NEW STANDARD RECEPTACLE- DUPLEX RECEPTACLE
	NEW GFI RECEPTACLE- DUPLEX RECEPTACLE
	NEW STANDARD DATA CONNECTION
D	NEW FLOOR MOUNTED RECEPTACLE / DATA CONNECTION- LOW PROFILE

ELECTRICAL & UTILITY NOTES:
1. ALL NEW ELECTRICAL & VOICE/DATA OUTLETS SHALL BE LOCATED AT 18" AFF UNLESS DESIGNATED OTHERWISE - CONTRACTOR SHALL COORDINATE LOCATIONS OF NEW OUTLETS WITH PROPOSED FURNITURE LOCATIONS.
2. ALL NEW LIGHT SWITCHES SHALL BE LOCATED AT 48 AFF.
3. REFER TO ARCHITECTURAL DRAWINGS FOR ELECTRICAL & VOICE DATA LOCATION PURPOSES ONLY.
4. ALL LIFE SAFETY DEVICES TO MEET CURRENT MAAB, ADA ST&ARDS.

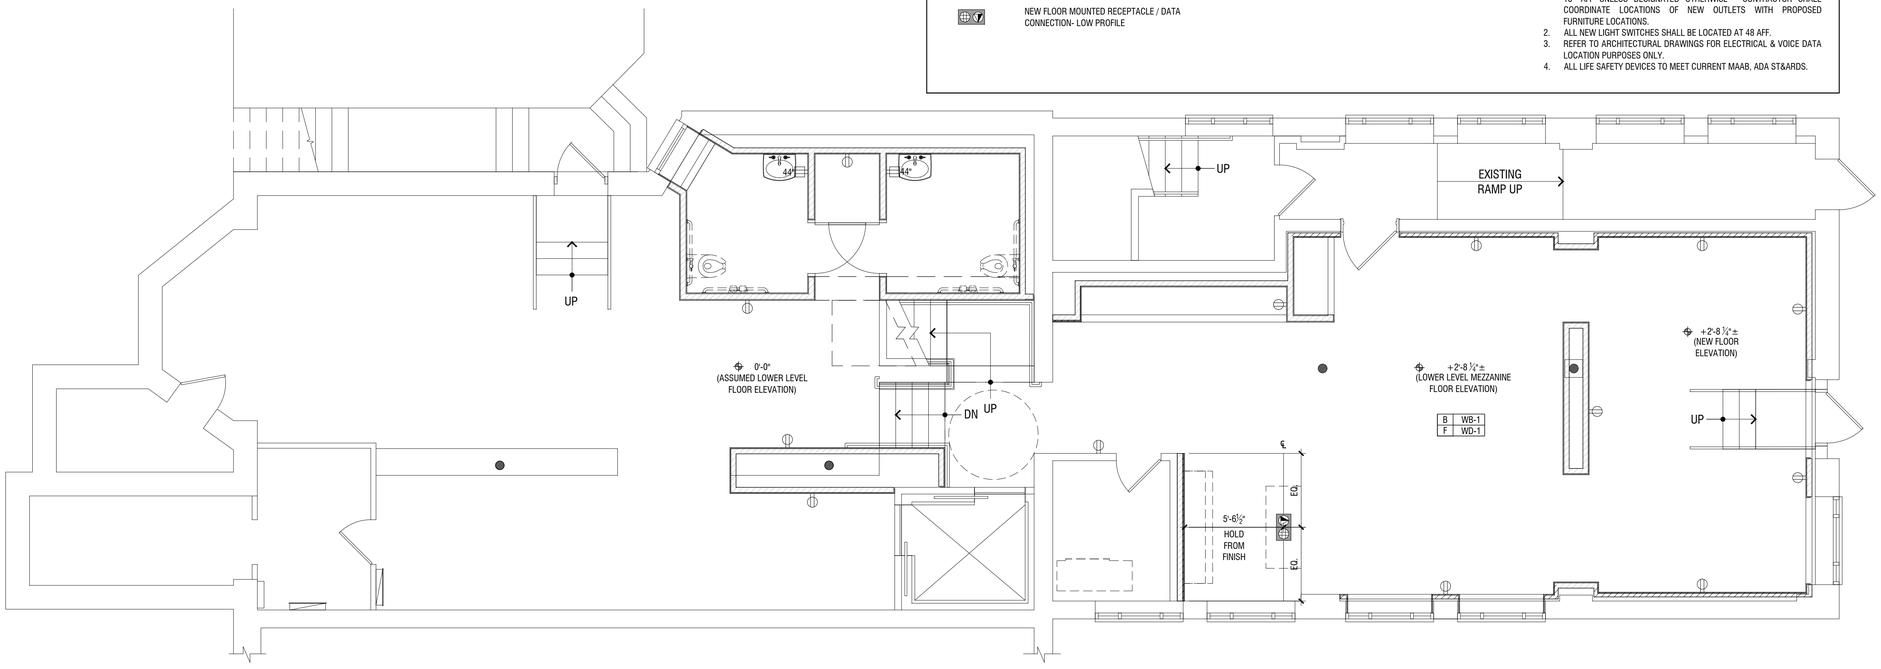

1 LOWER LEVEL FURNITURE & UTILITIES PLAN
1/4" = 1'-0"

Margolis + Fishman
ARCHITECTS & PLANNERS
675 Massachusetts Avenue
Cambridge, MA 02139
617 492 0200 TEL
547 2501 FAX

BoConcept

275 Newbury Street — Boston, MA 02116

OWNER
275 Newbury JV, LLC
C/O Centremark, LLC
425 Boylston Street, Suite 9
Boston, MA 02116
Tel. - 617.494.9330

TENANT
BoConcept
275 Newbury Street, Lower Level & Ground Level
Boston, MA 02116
Tel. - 617.588.7777

GENERAL CONTRACTOR
Performance Building Company, INC.
11 Alpha Road Suite 2B
Chelmsford, MA 01824
Tel. 978.937.7900

Drawing:
LOWER LEVEL / GROUND LEVEL FURNITURE & UTILITIES PLAN

Job Number: 2019-050
Date: 2019.06.05 Scale: 1/4" = 1'-0"
Drawn by: WJP Checked By: RM
File Name: 2019-050-BoConcept 275 Newbury LL-GL Plans and Elevations.dwg

Revisions:

No.	Date:	Description:
-	-	-
-	-	-
-	-	-
-	-	-
-	-	-
-	-	-
-	-	-
-	-	-
-	-	-
-	-	-
-	-	-

These CADD documents are recorded on, or can be transmitted as, electronic media. They are therefore subject to undetectable alteration or erasure, either intentional or unintentional, due to, among other causes: transmission, conversion, media degradation, software error, or human alteration. Accordingly, Margolis + Fishman, Inc., Architects and Planners, shall not be held liable for any claims, losses, damages, or costs arising out of any such alteration or unauthorized re-use or modification of these CADD documents.

PERMIT SET

A-103

© 2019 MARGOLIS + FISHMAN, INC

P:\2019\2019-050 BoConcept- 275 Newbury St- Flr 1 & 2\2-Drawings\1-Architectural\1-0 Working CAD Files\2019-050-BoConcept 275 Newbury LL-GL Plans and Elevations.dwg - 6/6/2019 8:12 AM