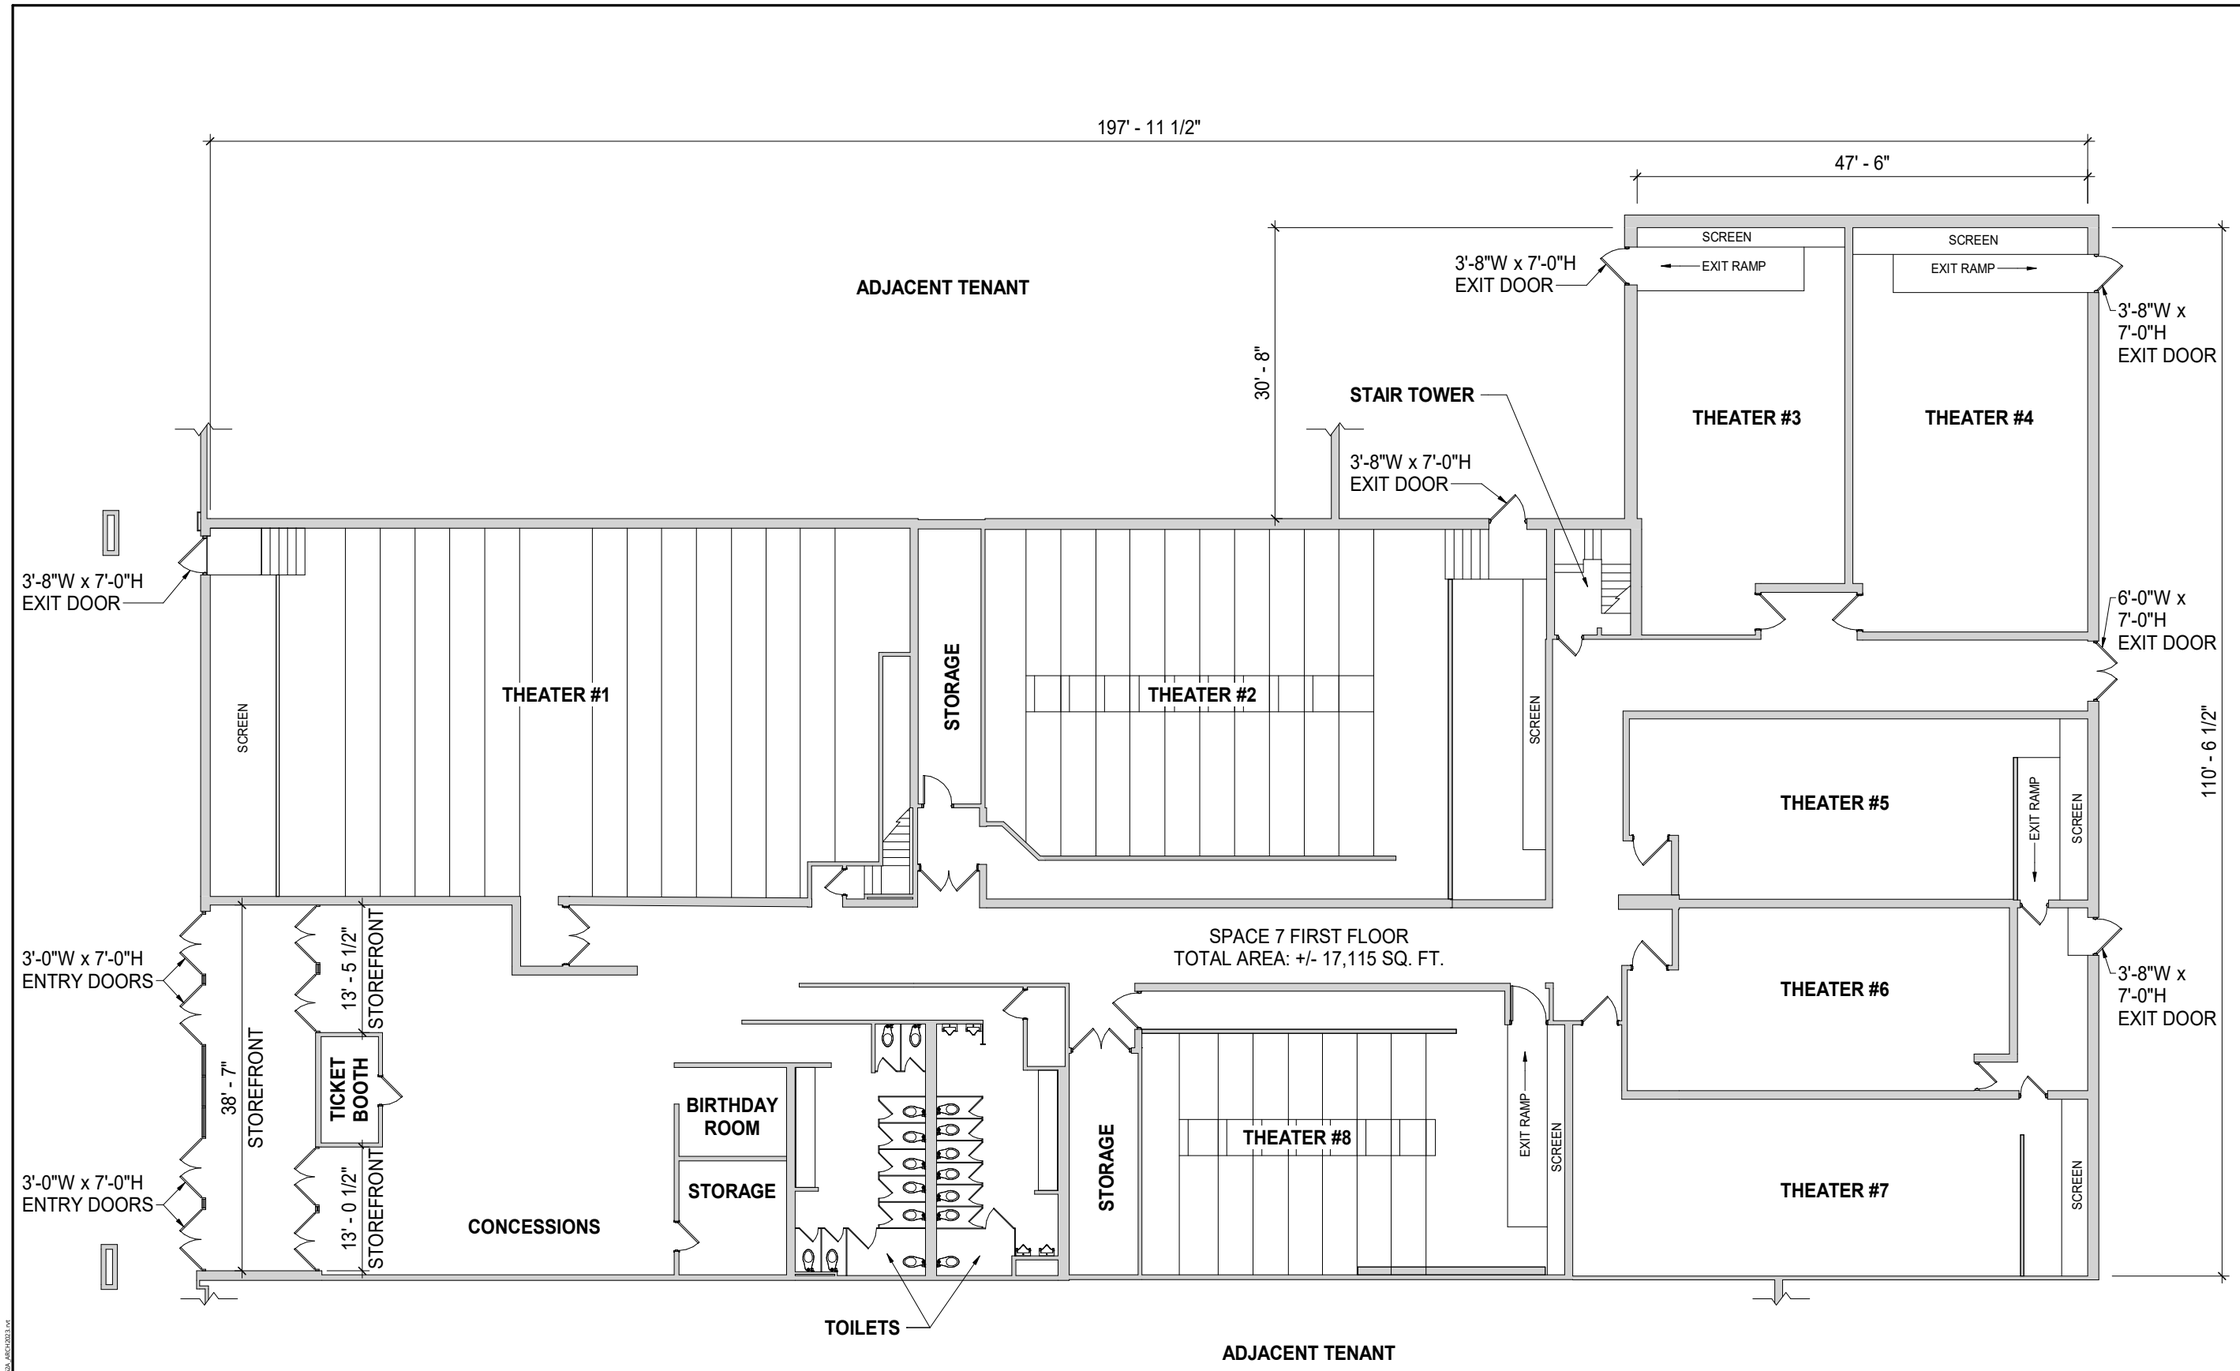


1 FIRST FLOOR PLAN
SCALE : 1/8" = 1'-0"

Colliers
Engineering & Design

www.colliersengineering.com

Copyright © 2023. Colliers Engineering & Design All Rights Reserved. This drawing and all the information contained herein is authorized for use only by the party for whom the services were contracted or to whom it is certified. This drawing may not be copied, reused, disclosed, distributed or relied upon for any other purpose without the express written consent of Colliers Engineering & Design.

Formerly Known as BERGMANN

811 Know what's below. Call before you dig.

PROTECT YOURSELF
ALL STATES REQUIRE NOTIFICATION OF EXCAVATORS, DESIGNERS, OR ANY PERSON PREPARING TO DISTURB THE EARTH'S SURFACE ANYWHERE IN ANY STATE
FOR STATE SPECIFIC DIRECT PHONE NUMBERS VISIT: WWW.CALL811.COM

| REV | DATE | DRAWN BY | DESCRIPTION |
|---|---|---|---|

GENEVA MOVIEPLEX 8

FOR

ATLANTIC PROPERTY MANAGEMENT

GENEVA CENTER
369 HAMILTON ST.
GENEVA, NY 14456

Colliers Engineering & Design
ROCHESTER
280 East Broad Street
Suite 200
Rochester, NY 14604
Phone: 585.232.5135
CED Architecture, Inc. f/k/a Bergmann Architectural Associates, Inc.

| SCALE: | DATE: | DRAWN BY: | CHECKED BY: |
|---|---|---|---|
| AS SHOWN | 02/26/2024 | MR | JD |
| PROJECT NUMBER: | DRAWING NAME: | | REVIEWED BY: |
| 24000852A | | | JD |

SHEET TITLE:
SPACE 7 FIRST FLOOR PLAN

SHEET NUMBER:
SKA101

NOTE: DO NOT SCALE DRAWINGS FOR CONSTRUCTION.

Autodesk Docs://Atlantic Property Management - Geneva Movieplex 8/24000852A_ABR/2023.rvt




1 SECOND FLOOR PLAN
SCALE : 1/8" = 1'-0"

Colliers Engineering & Design

www.colliersengineering.com

Copyright © 2023. Colliers Engineering & Design All Rights Reserved. This drawing and all the information contained herein is authorized for use only by the party for whom the services were contracted or to whom it is certified. This drawing may not be copied, reused, disclosed, distributed or relied upon for any other purpose without the express written consent of Colliers Engineering & Design.

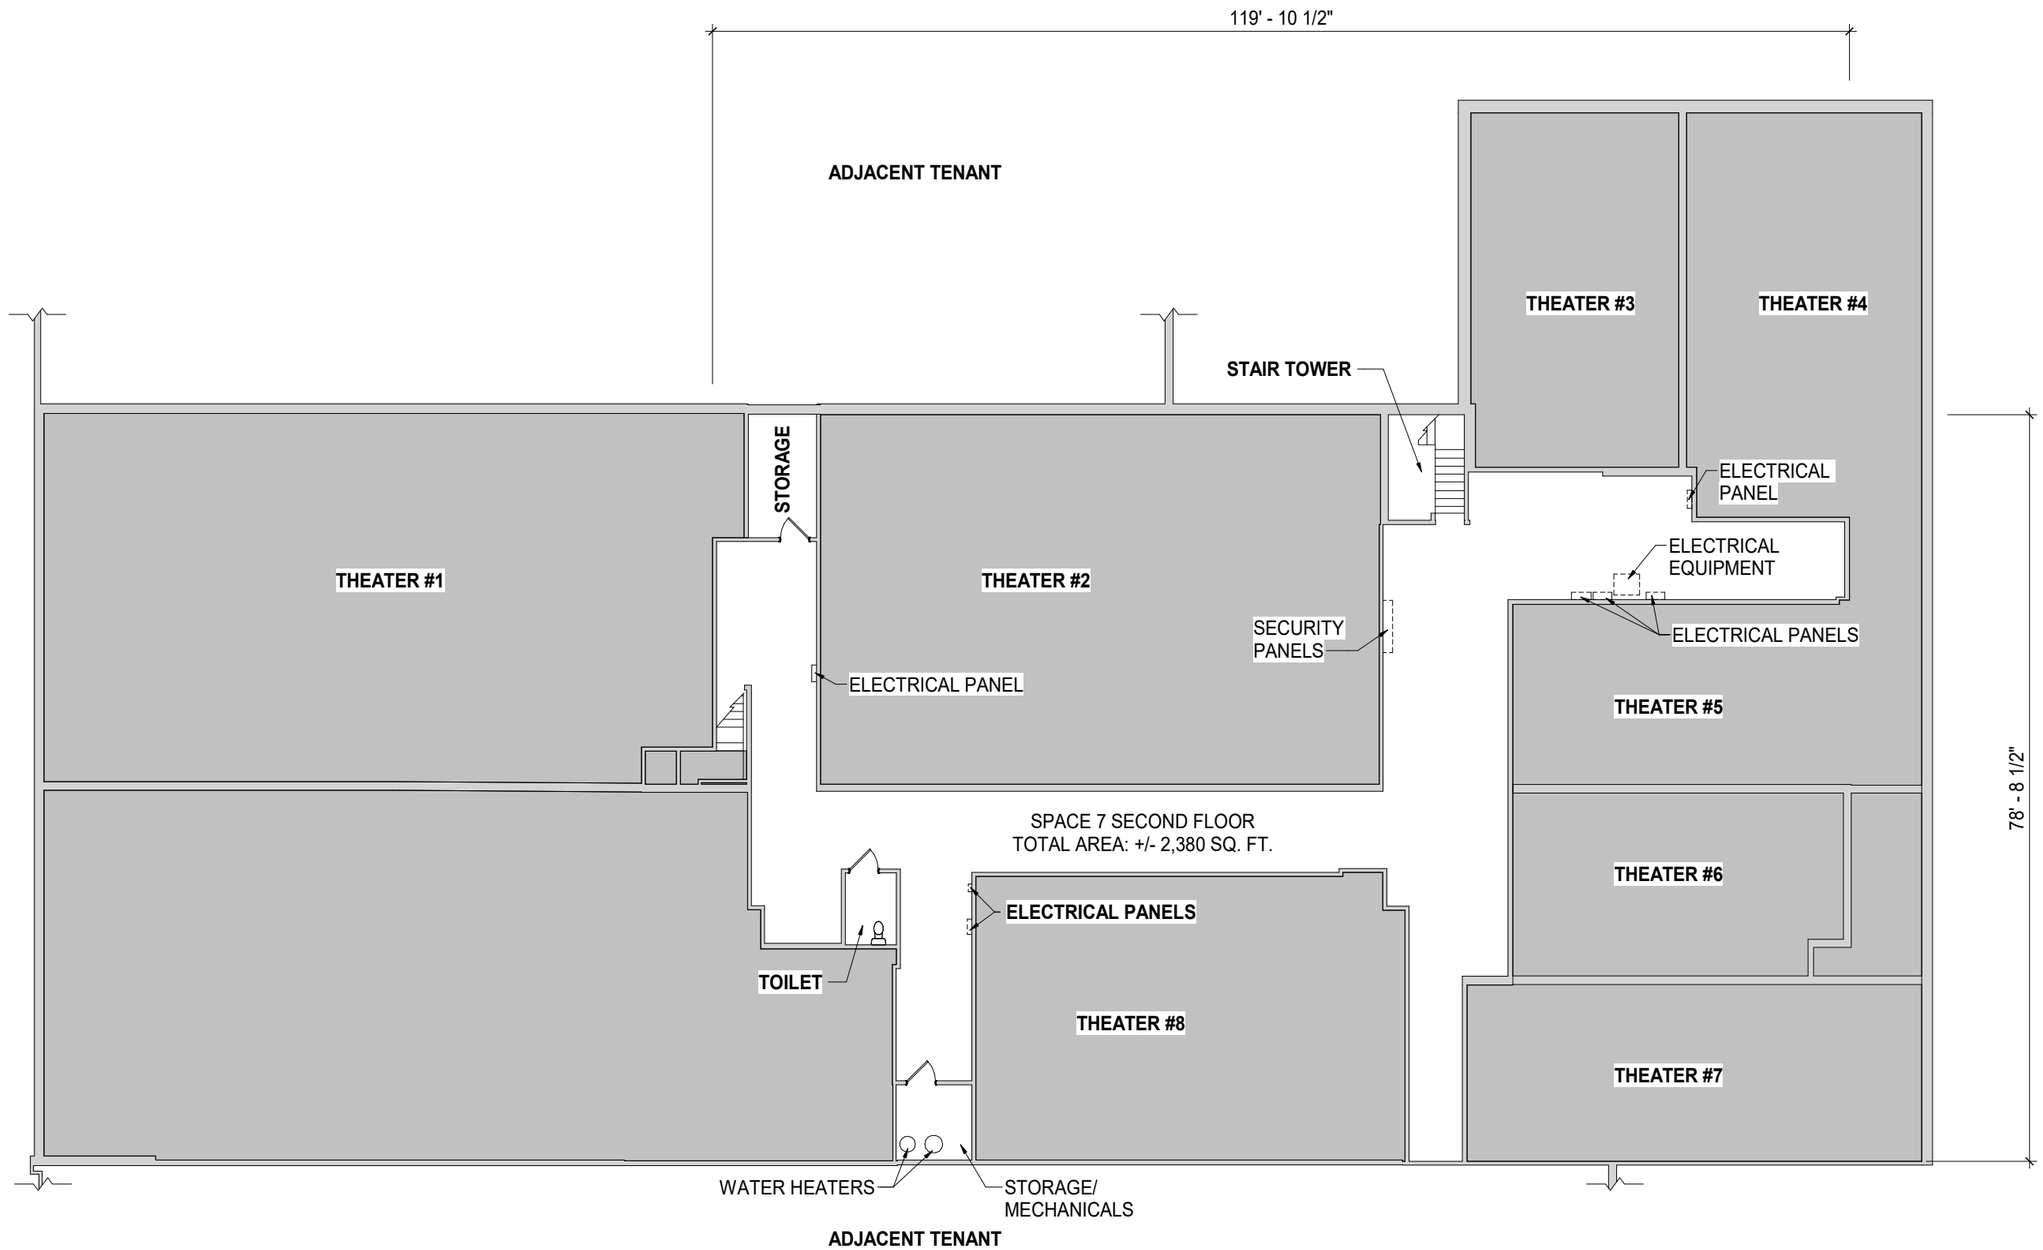Formerly Known as BERGMANN

811 Know what's below. Call before you dig.

PROTECT YOURSELF
ALL STATES REQUIRE NOTIFICATION OF EXCAVATORS, DESIGNERS, OR ANY PERSON PREPARING TO DISTURB THE EARTH'S SURFACE ANYWHERE IN ANY STATE
FOR STATE SPECIFIC DIRECT PHONE NUMBERS VISIT: WWW.CALL811.COM

| REV | DATE | DRAWN BY | DESCRIPTION |
|---|---|---|---|

GENEVA MOVIEPLEX 8

FOR

ATLANTIC PROPERTY MANAGEMENT

GENEVA CENTER
369 HAMILTON ST.
GENEVA, NY 14456

Colliers Engineering & Design
ROCHESTER
280 East Broad Street
Suite 200
Rochester, NY 14604
Phone: 585.232.5135
CED Architecture, Inc. f/k/a Bergmann Architectural Associates, Inc.

| SCALE: | DATE: | DRAWN BY: | CHECKED BY: |
|---|---|---|---|
| AS SHOWN | | Author | Checker |
| PROJECT NUMBER: | | DRAWING NAME: | REVIEWED BY: |
| 24000852A | | | Approver |

SHEET TITLE:
SPACE 7 SECOND FLOOR PLAN

SHEET NUMBER:
SKA102

NOTE: DO NOT SCALE DRAWINGS FOR CONSTRUCTION.

Autodesk Docs://Atlantic Property Management - Geneva Movieplex 8/24000852A_ABC-V2023.rvt