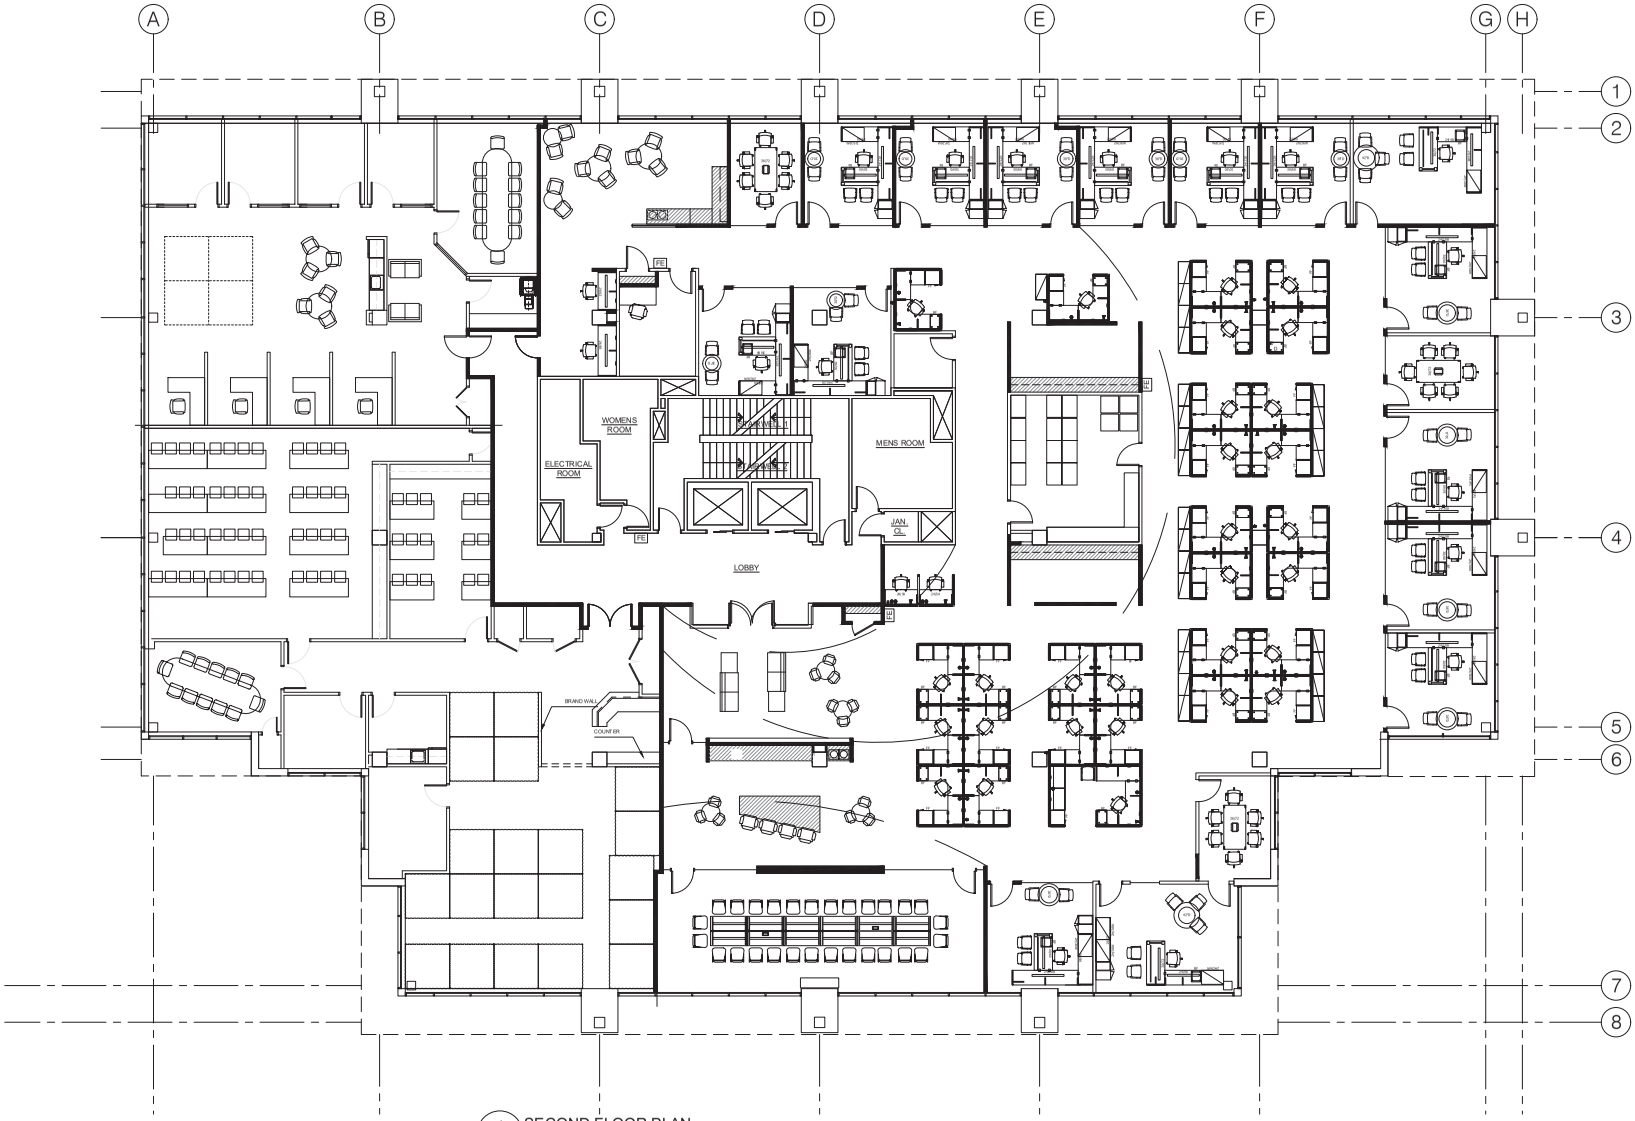

1 A-102 SECOND FLOOR PLAN
SCALE : 1/8" = 1'-0"

CLARIS CONSTRUCTION INC
53 Church Hill Road Newtown, Connecticut 06470
Tel 203 364 9460 Fax 203 364 9465
www.clarisconstruction.com

THIS DRAWING IS THE PROPERTY OF CLARIS CONSTRUCTION HAS BEEN PREPARED SPECIFICALLY FOR THE OWNER FOR THIS PROJECT AT THIS SITE AND IS NOT TO BE USED FOR ANY OTHER PURPOSE, LOCATION, OR OWNER WITHOUT WRITTEN CONSENT OF CLARIS

4 MOUNTAIN VIEW
MASTER PLAN
4 MOUNTAIN VIEW TERRACE
DANBURY, CONNECTICUT 06801

No.	Description	Date

SECOND FLOOR PLAN

4 MOUNTAIN VIEW

Project Number	
Date	01/11/19
Drawn By	JWK
Checked By	
Scale	As Noted

A-102