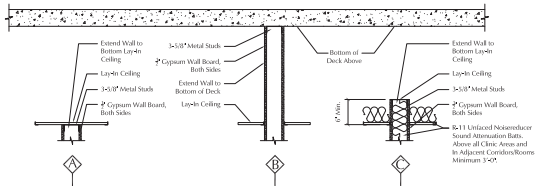

2 Wall Types

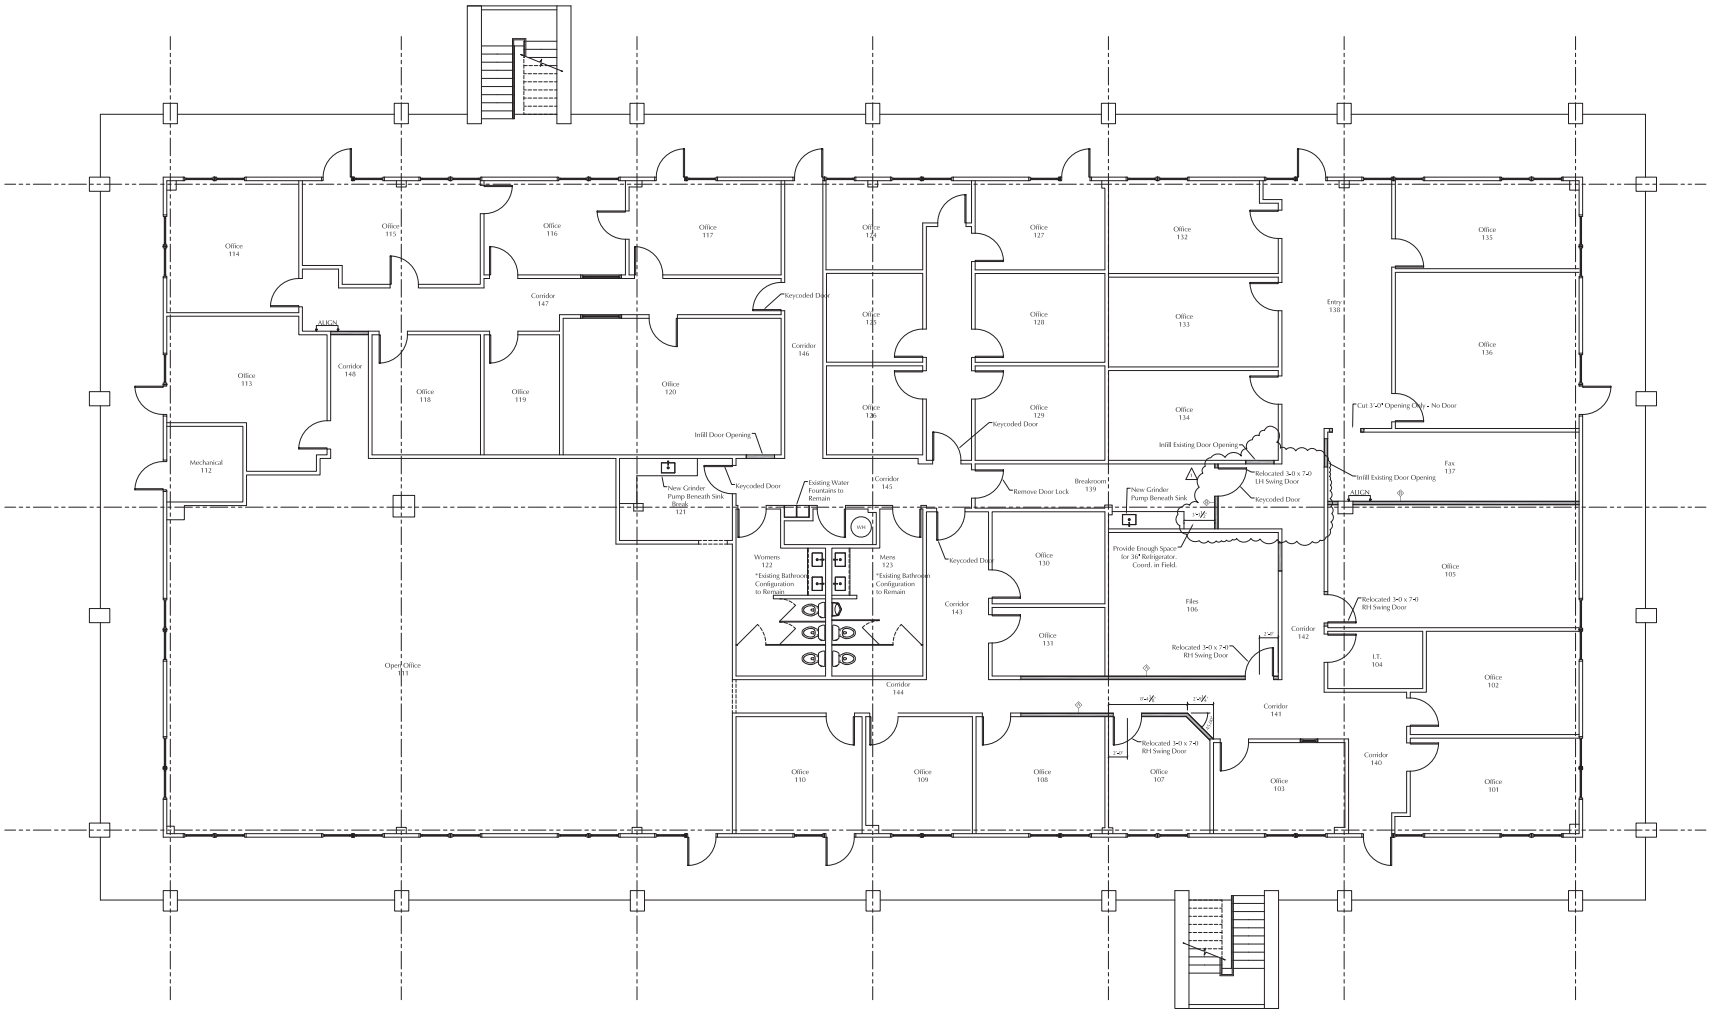

1 First Floor Plan

PERMIT SET

Renovations and Additions to:

442 Metroplex Drive

Nashville, Tennessee 37211

ALLARD WARD ARCHITECTS
Nashville, Tennessee 37211
Tel: 615.345.5001
Fax: 615.345.5003

Plot Date:	24 October, 2016
Description...	

No.	Date	Description
1	1.20.17	Clinic and Dental Interior Space Revisions

Drawings:
First Floor Plan

A1.1