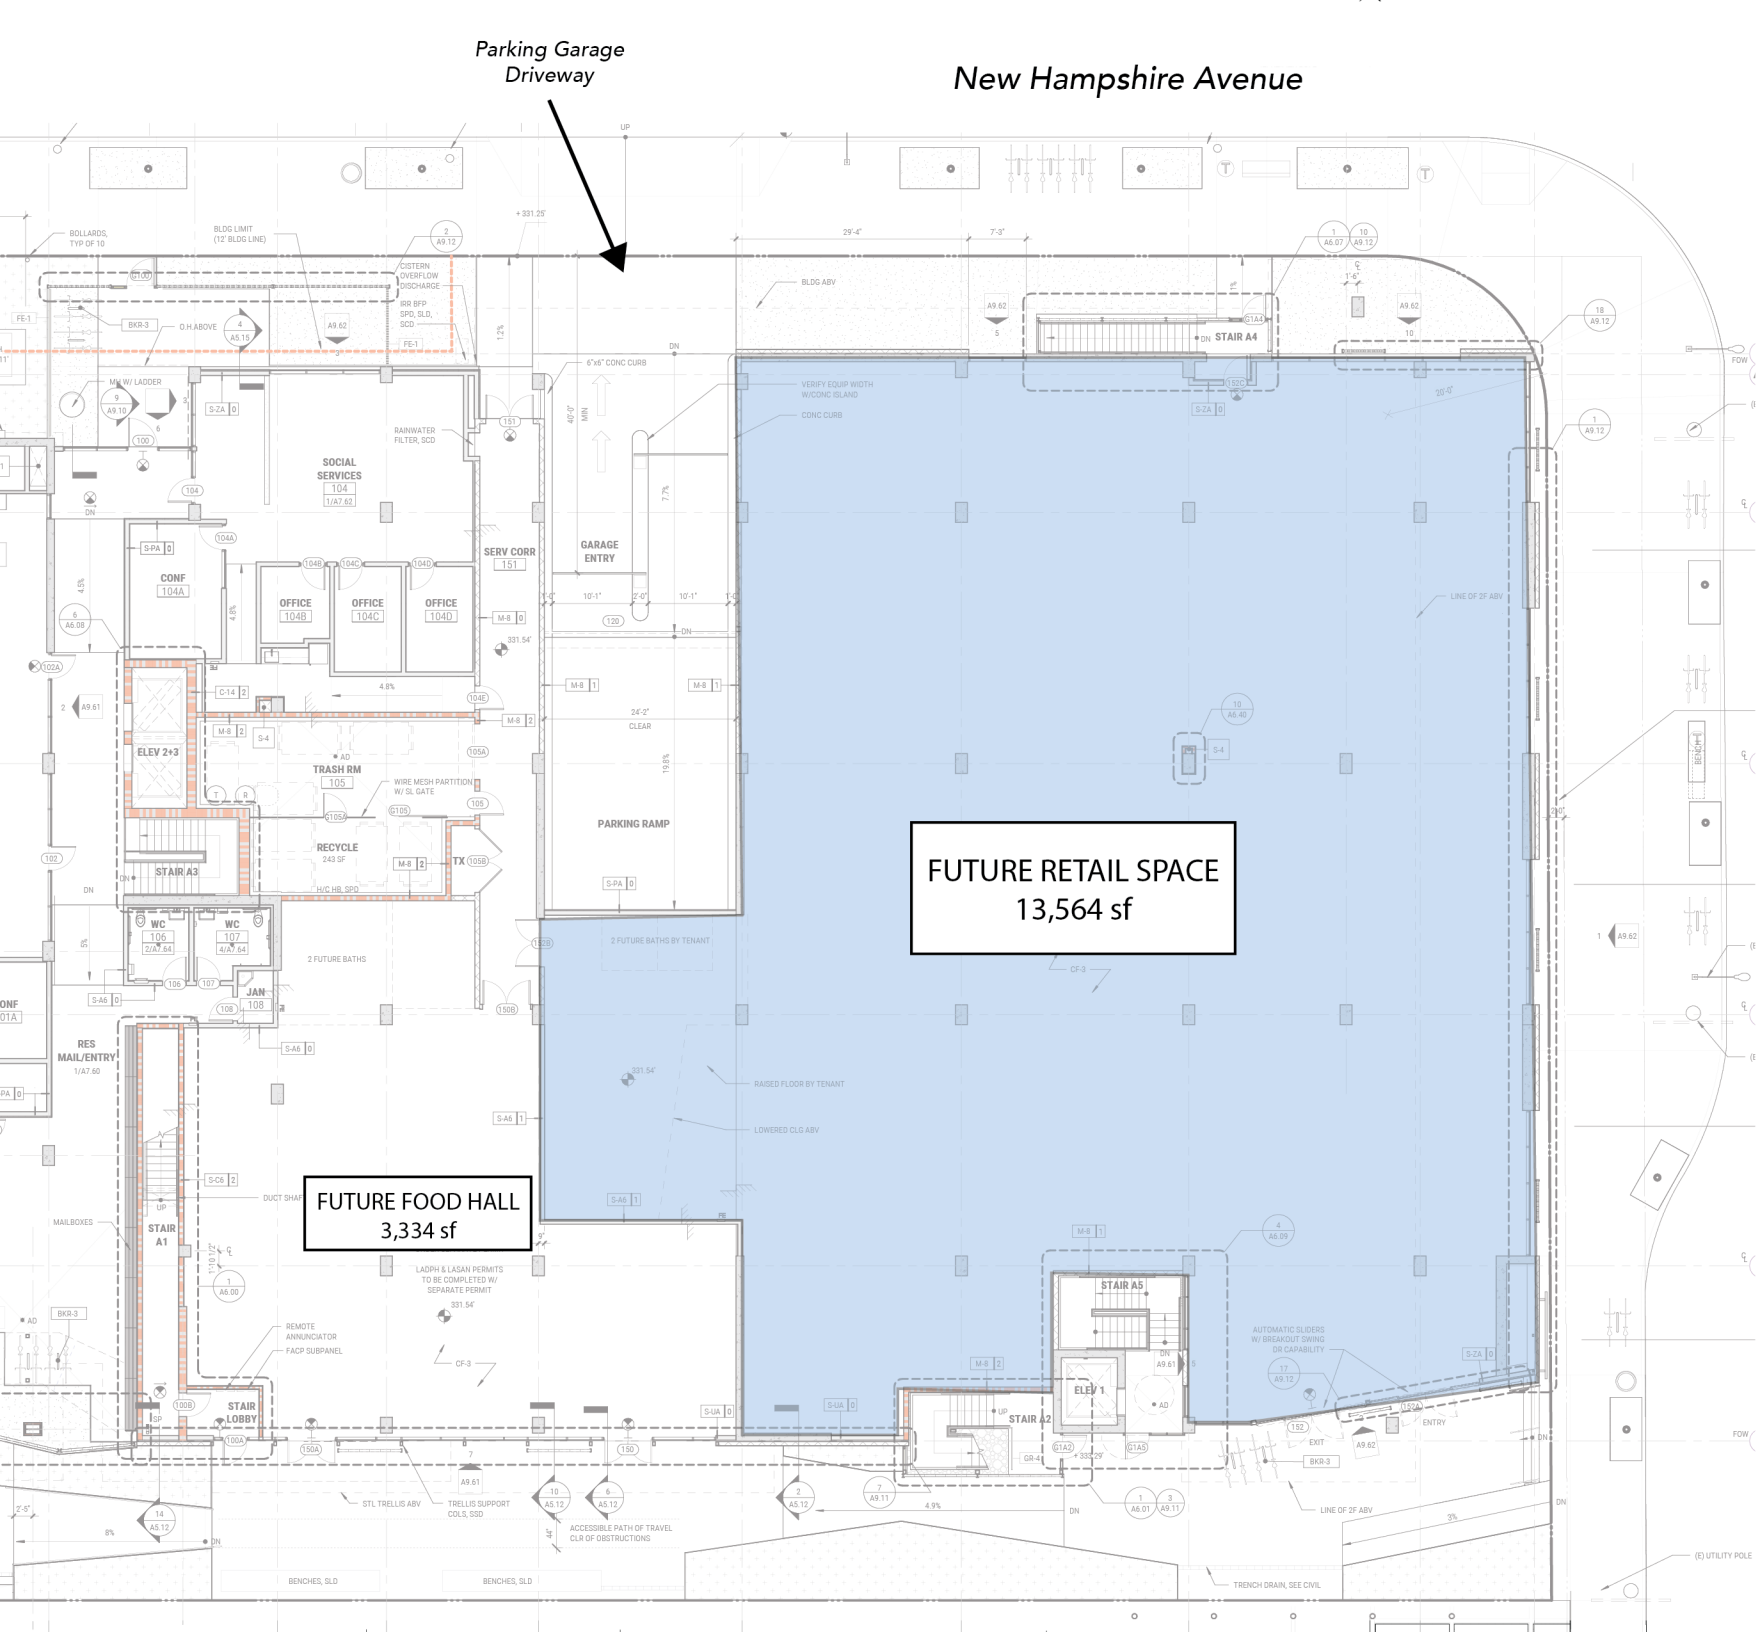
Parking Garage Driveway
New Hampshire Avenue
Santa Monica Blvd.
FUTURE RETAIL SPACE
13,564 sf
FUTURE FOOD HALL
3,334 sf
SOCIAL SERVICES
104
CONF
104A
OFFICE
104B
OFFICE
104C
OFFICE
104D
SERV CORR
151
GARAGE ENTRY
PARKING RAMP
ELEV 2+3
TRASH RM
105
RECYCLE
243 SF
STAIR A3
WC
106
WC
107
JAN
108
RES MAIL/ENTRY
STAIR A1
STAIR LOBBY
STAIR A4
STAIR A5
STAIR A2
ELEV 1
2 FUTURE BATHS
2 FUTURE BATHS BY TENANT
RAISED FLOOR BY TENANT
LOWERED CLG ABV
LINE OF 2F ABV
RAINWATER FILTER, SCD
WIRE MESH PARTITION W/ SL GATE
MAILBOXES
REMOTE ANNUNCIATOR
FACP SUBPANEL
LADPH & LASAN PERMITS TO BE COMPLETED W/ SEPARATE PERMIT
STL TRELLIS ABV
TRELLIS SUPPORT COLS, SSD
ACCESSIBLE PATH OF TRAVEL CLR OF OBSTRUCTIONS
BENCHES, SLD
TRENCH DRAIN, SEE CIVIL
(E) UTILITY POLE
BOLLARDS, TYP OF 10
BLDG LIMIT (12' BLDG LINE)
CISTERN OVERFLOW DISCHARGE
RR BFP SPD, SLD, SCD
6"x6" CONC CURB
VERIFY EQUIP WIDTH W/CONC ISLAND
CONC CURB
BLDG ABV
AUTOMATIC SLIDERS W/ BREAKOUT SWING DR CAPABILITY
ENTRY
EXIT