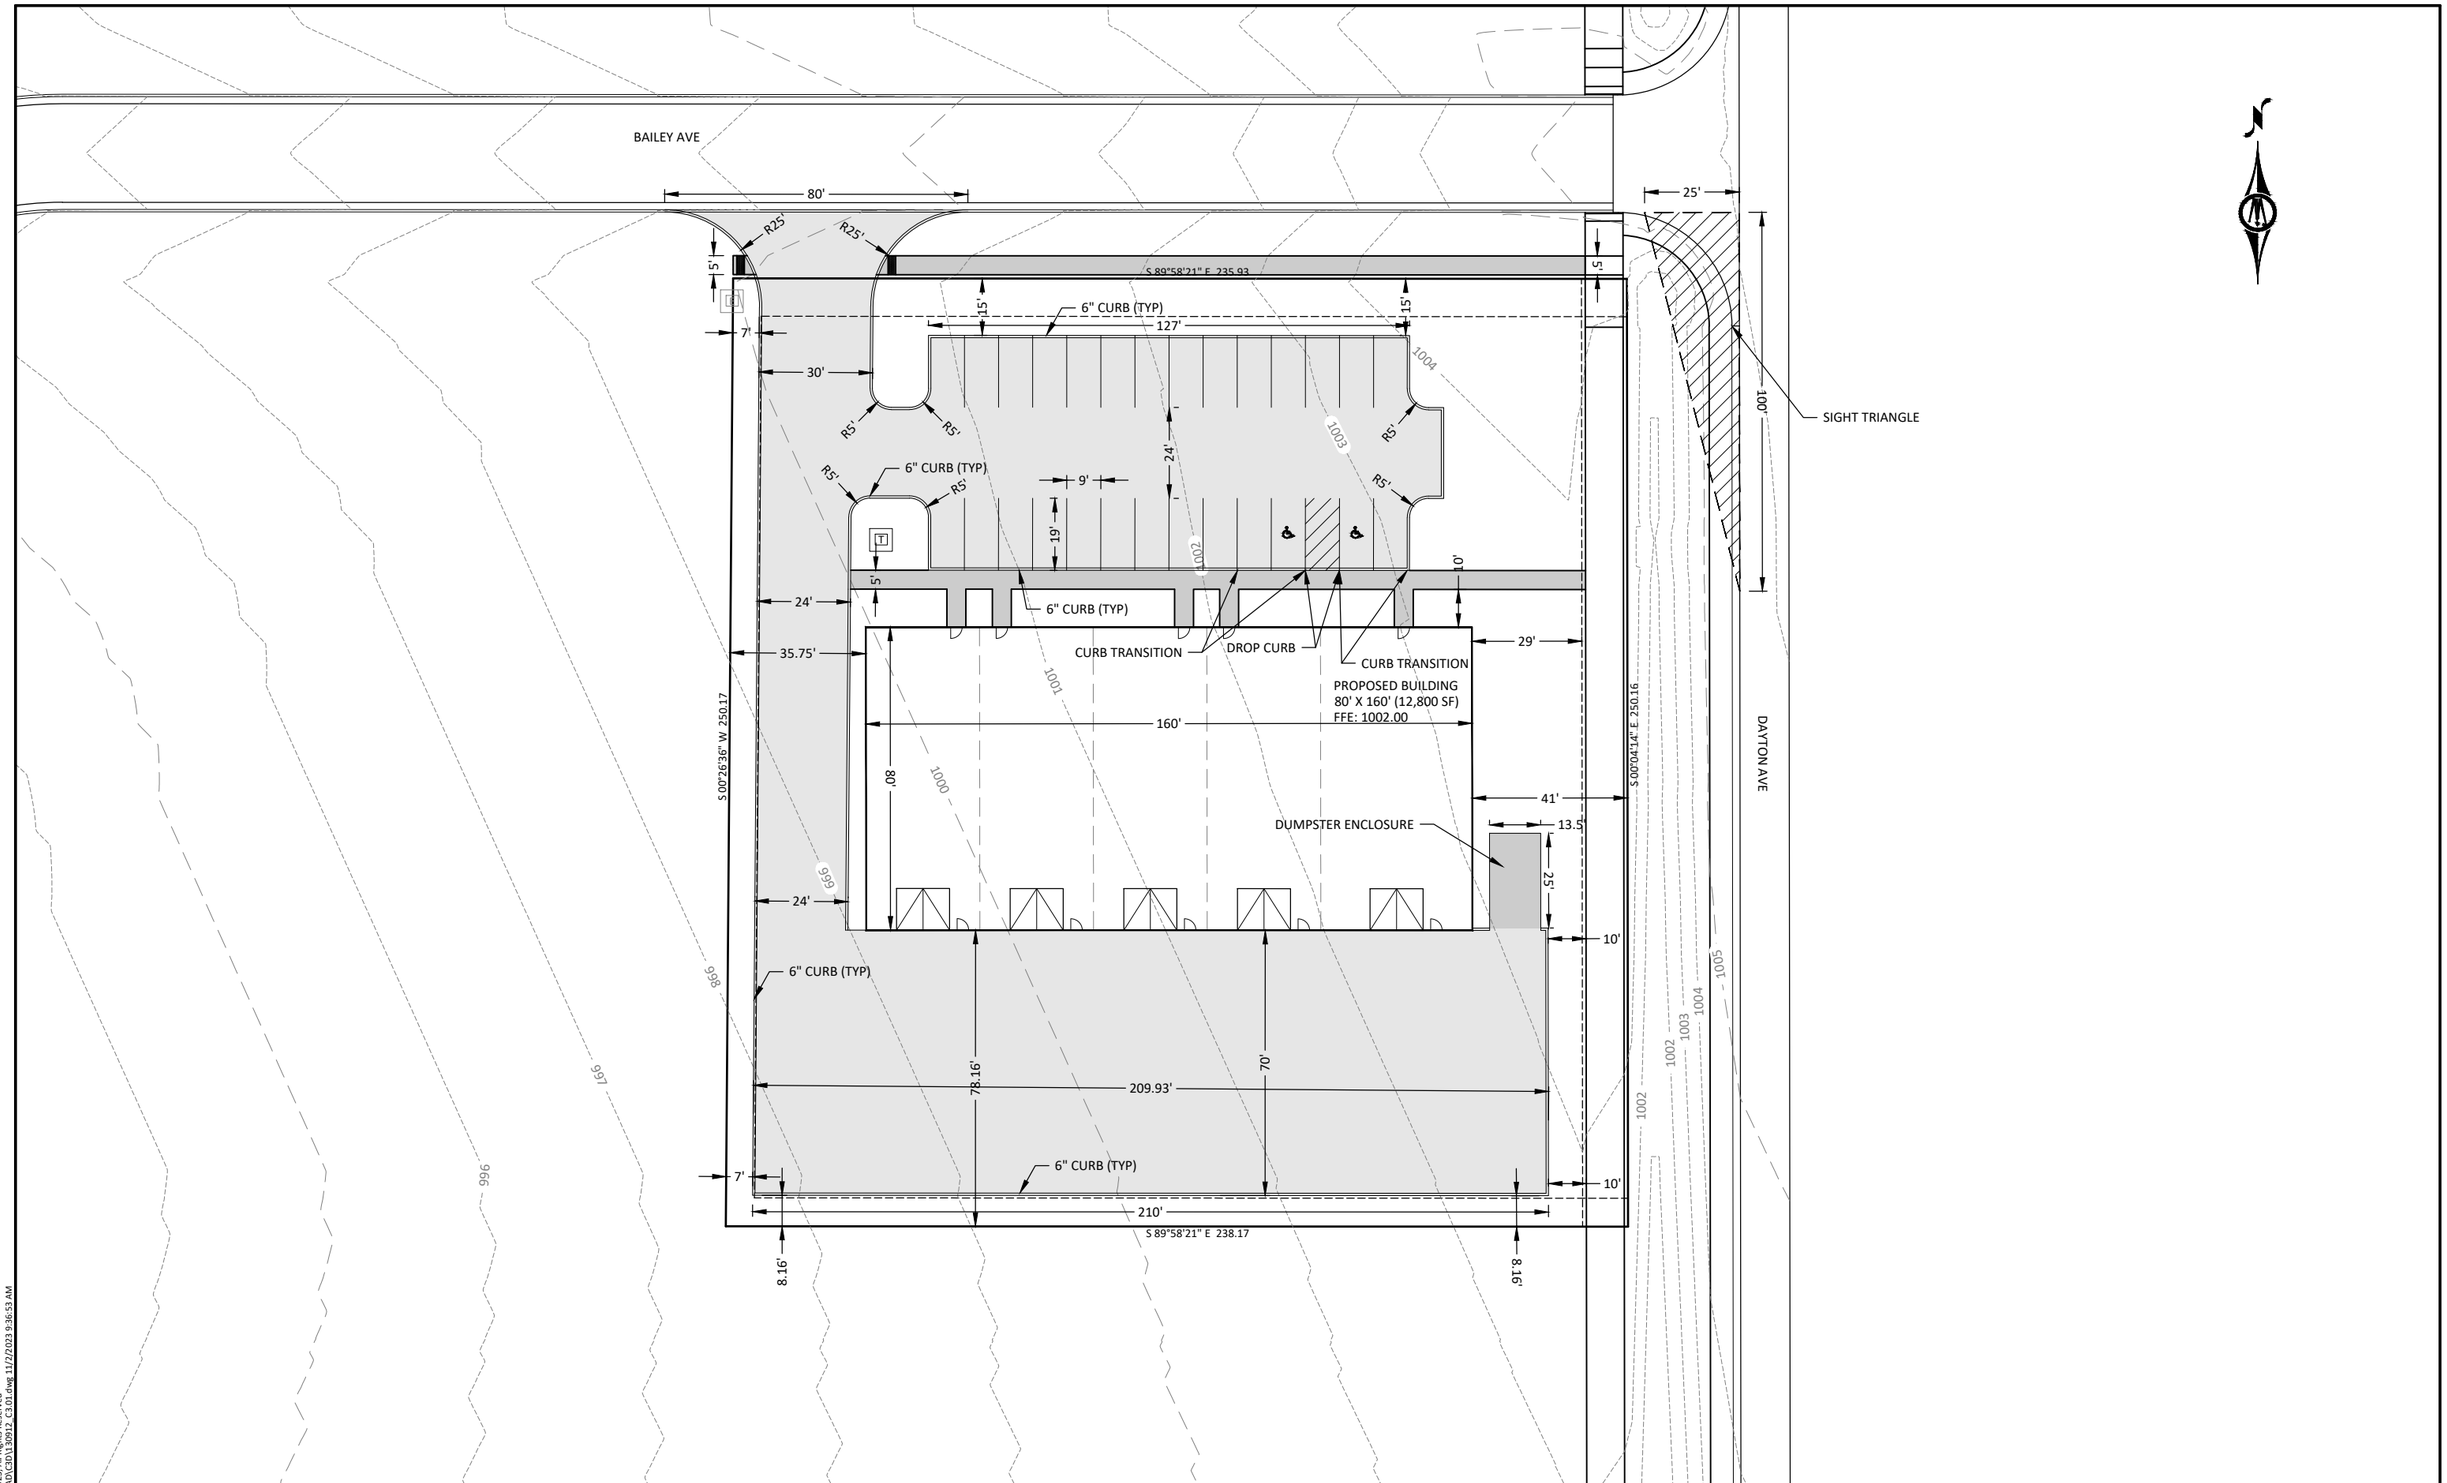

HORZ. 0 20 40
SCALE FEET

BOLTON & MENK

DESIGNED	TWA
DRAWN	TWA
CHECKED	GAB
CLIENT PROJ. NO.	0A1.130912

REV	DESCRIPTION	DATE

HUNZIKER DEVELOPMENT
2542 BAILEY AVENUE
SITE GEOMETRICS

SHEET C3.01

©Bolton & Menk, Inc. 2023, All Rights Reserved
H:\HUNZI\0A1130912\CAD\C3D\130912_C3.01.dwg 11/2/2023 9:36:53 AM