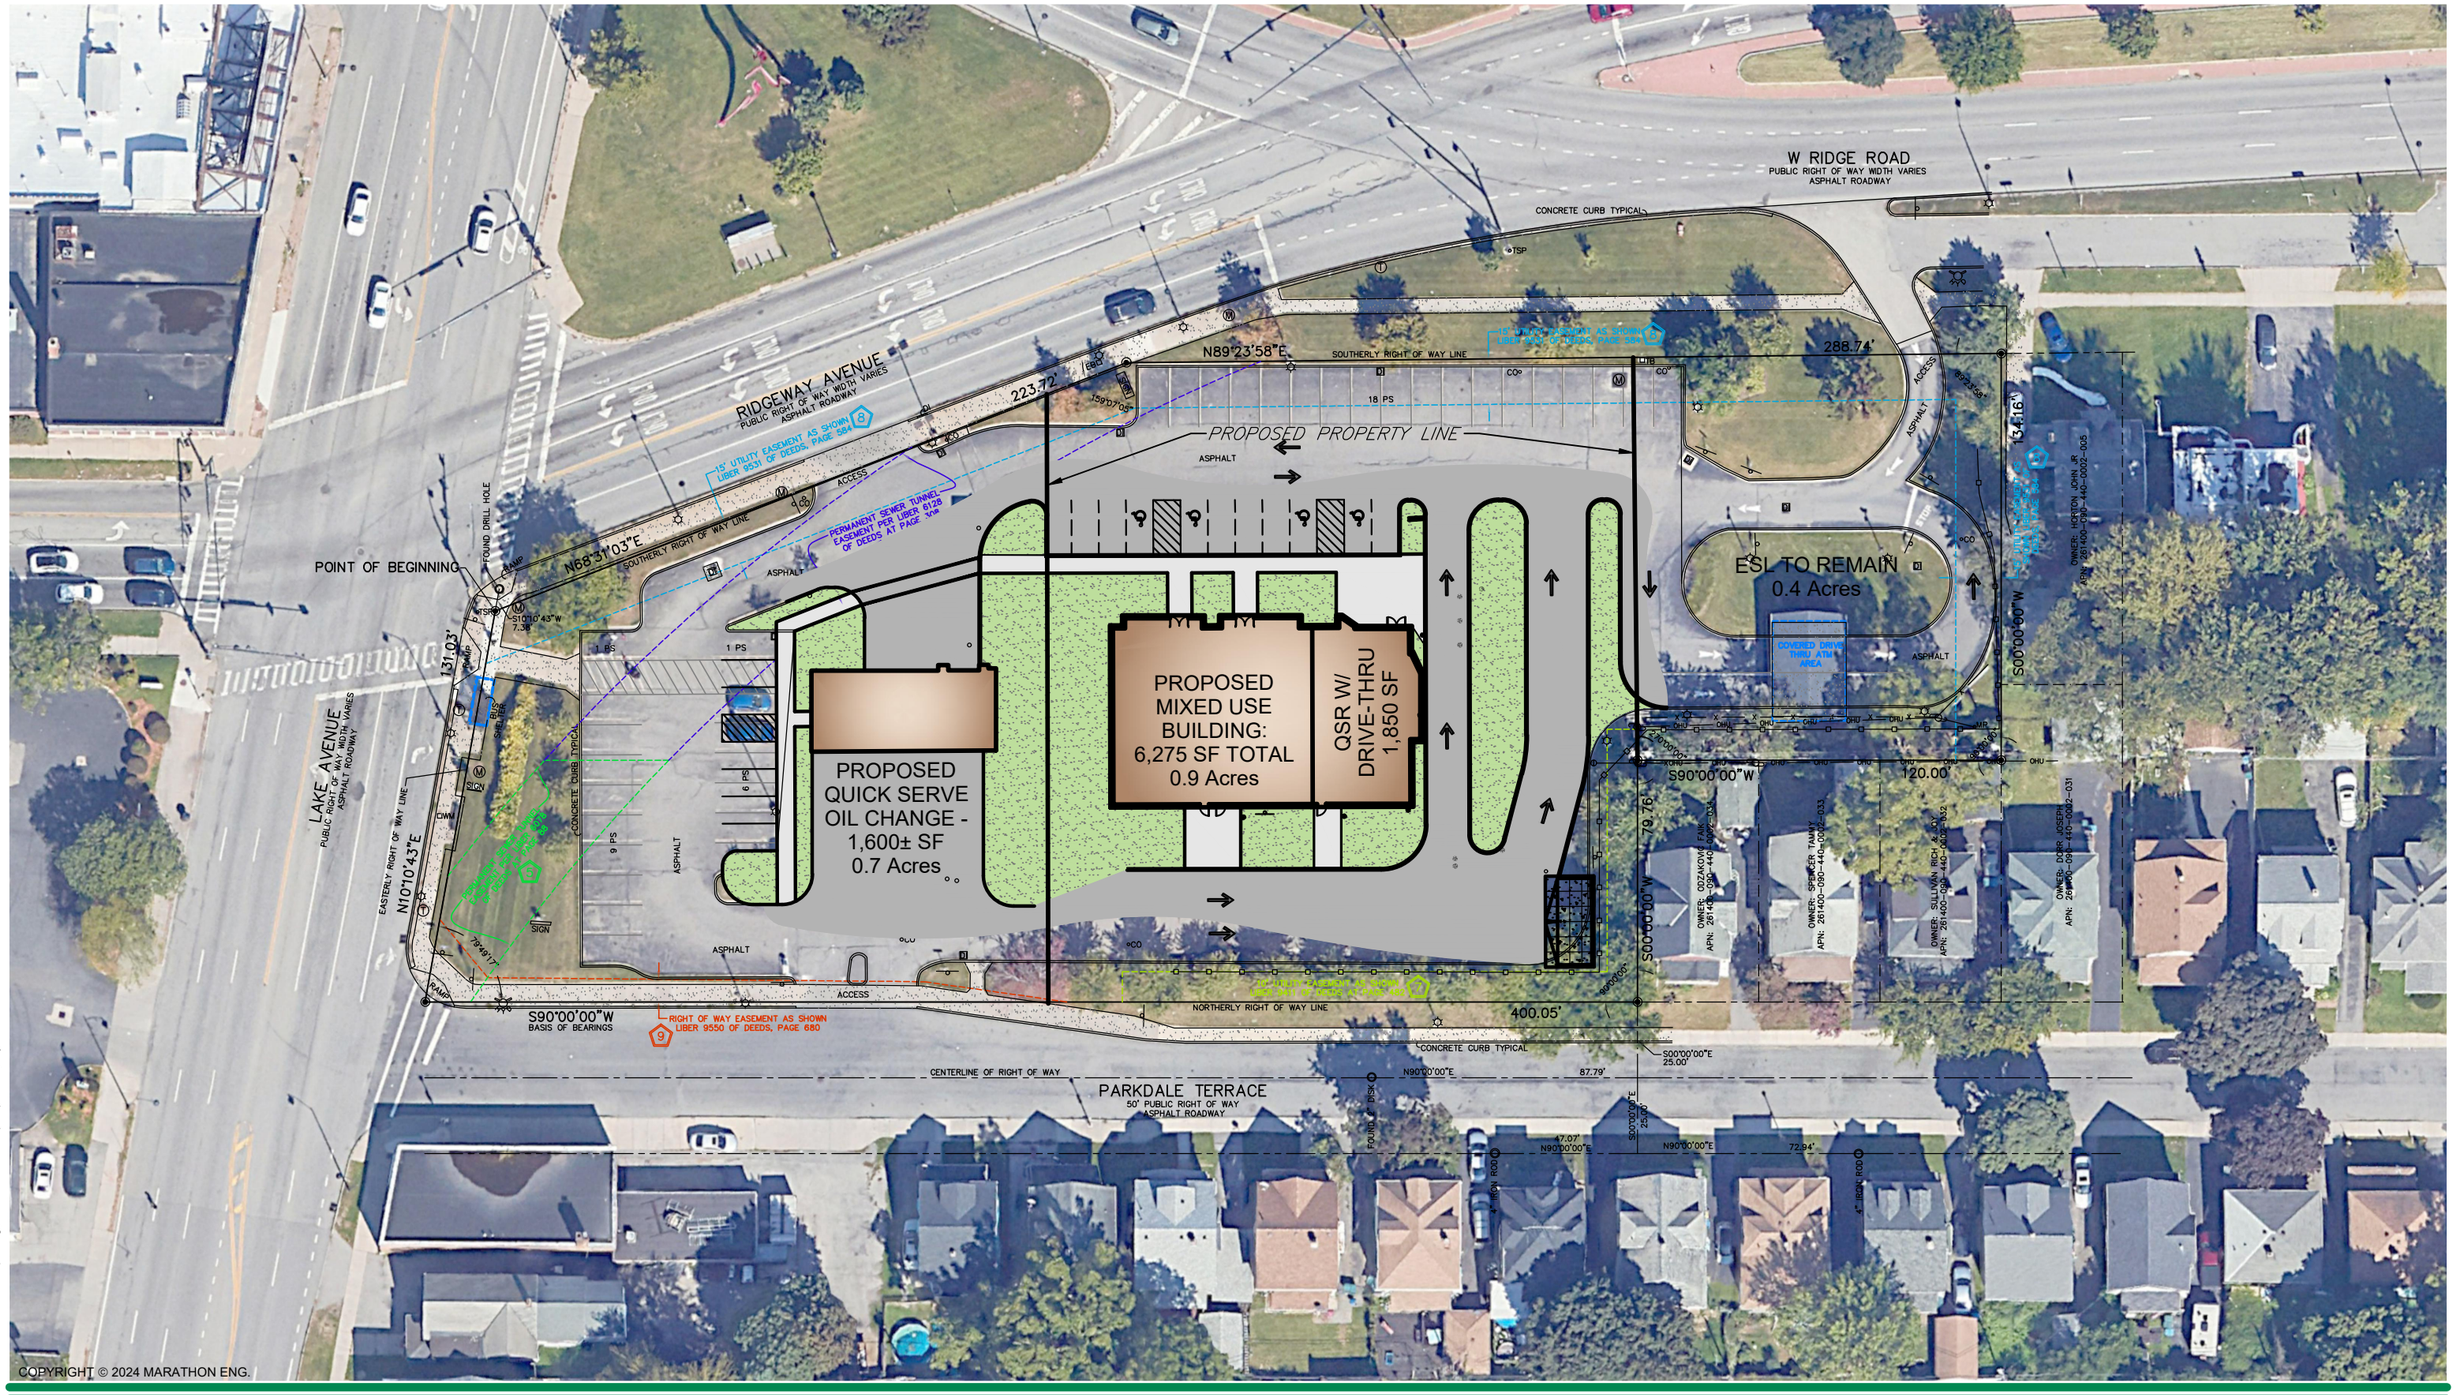

File: 1786-24 Concept.dwg, Plot Date: 12/11/2024, By: MTOMLINSON

MARATHON ENGINEERING
ROCHESTER LOCATION
39 CASCADE DRIVE
ROCHESTER, NY 14614
585-458-7770
ITHACA LOCATION
840 HANSHAW RD, STE 6
ITHACA, NY 14850
607-241-2917
www.marathoneng.com

JOB NO:	1786-24
SCALE:	1" = 50'
DRAWN:	MT
DESIGNED:	MT
DATE:	12/10/24

THIS PLAN IS FOR CONCEPT PLANNING PURPOSES ONLY AND IS BASED ON OWNER SUPPLIED MATERIALS AND DIMENSIONS PROVIDED ON A PRELIMINARY SURVEY BY GRS GROUP. THE SURROUNDING DRAWING IS SHOWN FOR REFERENCE ONLY.

NORTH

TITLE:

CONCEPT PLAN 1

NANCY RIDGE REDEVELOPMENT
1490 LAKE AVENUE

CITY OF ROCHESTER MONROE COUNTY NEW YORK