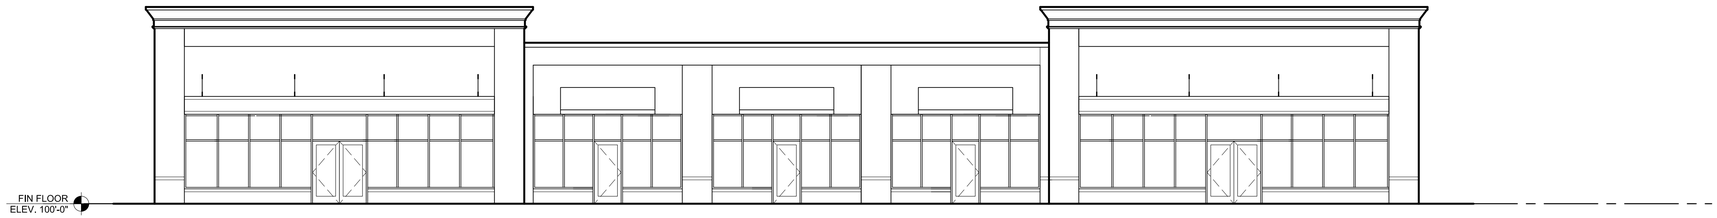

1 EXTERIOR ELEVATION

1/8" = 1' - 0"

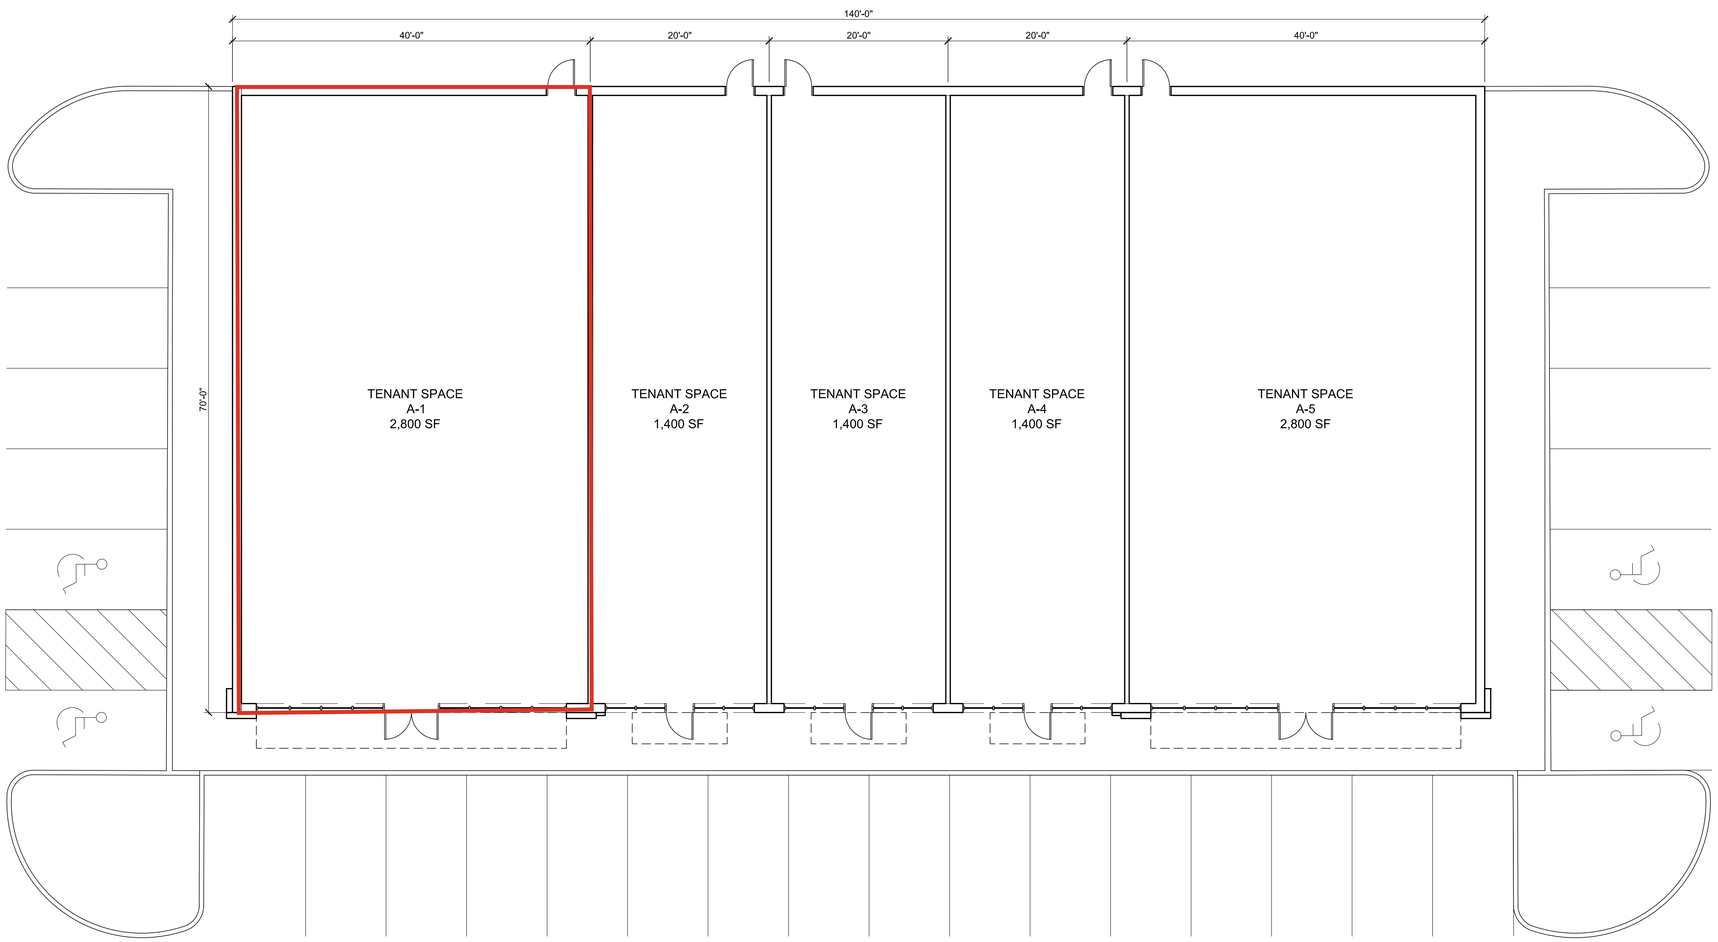

2 FLOOR PLAN

1/8" = 1' - 0"

NOT FOR CONSTRUCTION

BUEHLER & ASSOCIATES, INC.
Architecture • Interiors • Planning
5050 W. Ridge Road, Erie, PA 16506
Ph 814.464.1104 814.464.1114 Fax
www.buehlerassociates.com

BUILDING SHELL
RENAUD-PECK REAL ESTATE, LLC
INTERCHANGE ROAD AT ZIMMERLY ROAD

EXTERIOR ELEVATION AND FLOOR PLAN

REVISION:

DRAWN: ---
CHECKED: SAB
PROJECT NO.: 2519.11
ISSUED: 11/14/2025

DRAWING NO.

A101

©COPYRIGHT 2025 BUEHLER & ASSOCIATES, INC.
ALL RIGHTS RESERVED. THIS DRAWING IS THE PROPERTY OF BUEHLER & ASSOCIATES, INC. AND IS AN INSTRUMENT OF SERVICE. IT MAY NOT BE REPRODUCED OR DISCLOSED TO THIRD PARTIES OR ANY PORTION THEREOF WITHOUT WRITTEN AUTHORIZATION.