Current Zoning Map

from Denton Development Services

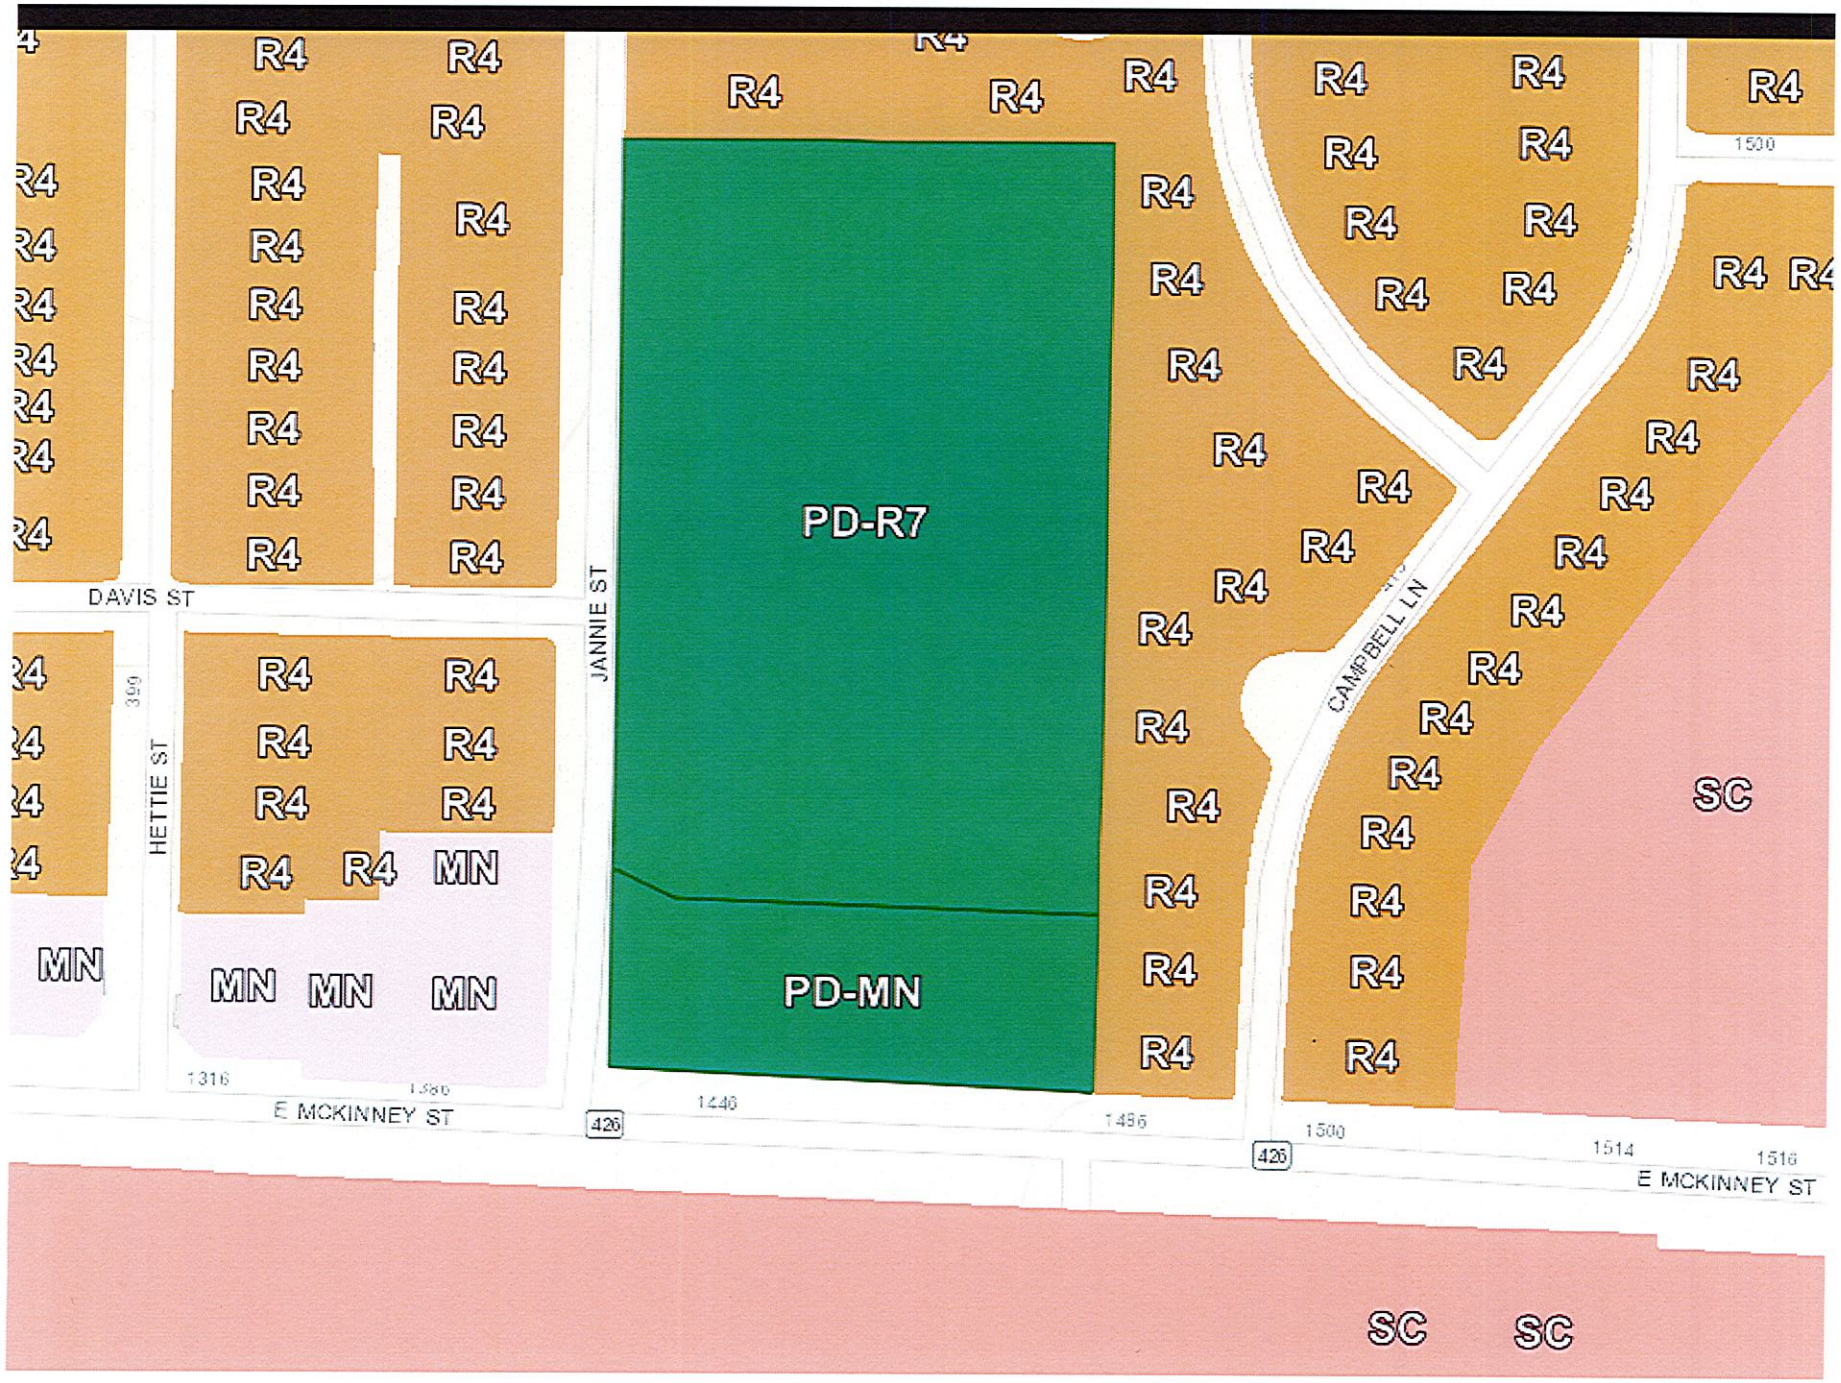
R4
PD-R7
PD-MN
MN
SC
DAVIS ST
HETTIE ST
JANNIE ST
CAMPBELL LN
E MCKINNEY ST
426
1316
1440
1486
1500
1514
1516

Southeast Denton Overlay Districts

2014 Zoning Map

Exhibit B

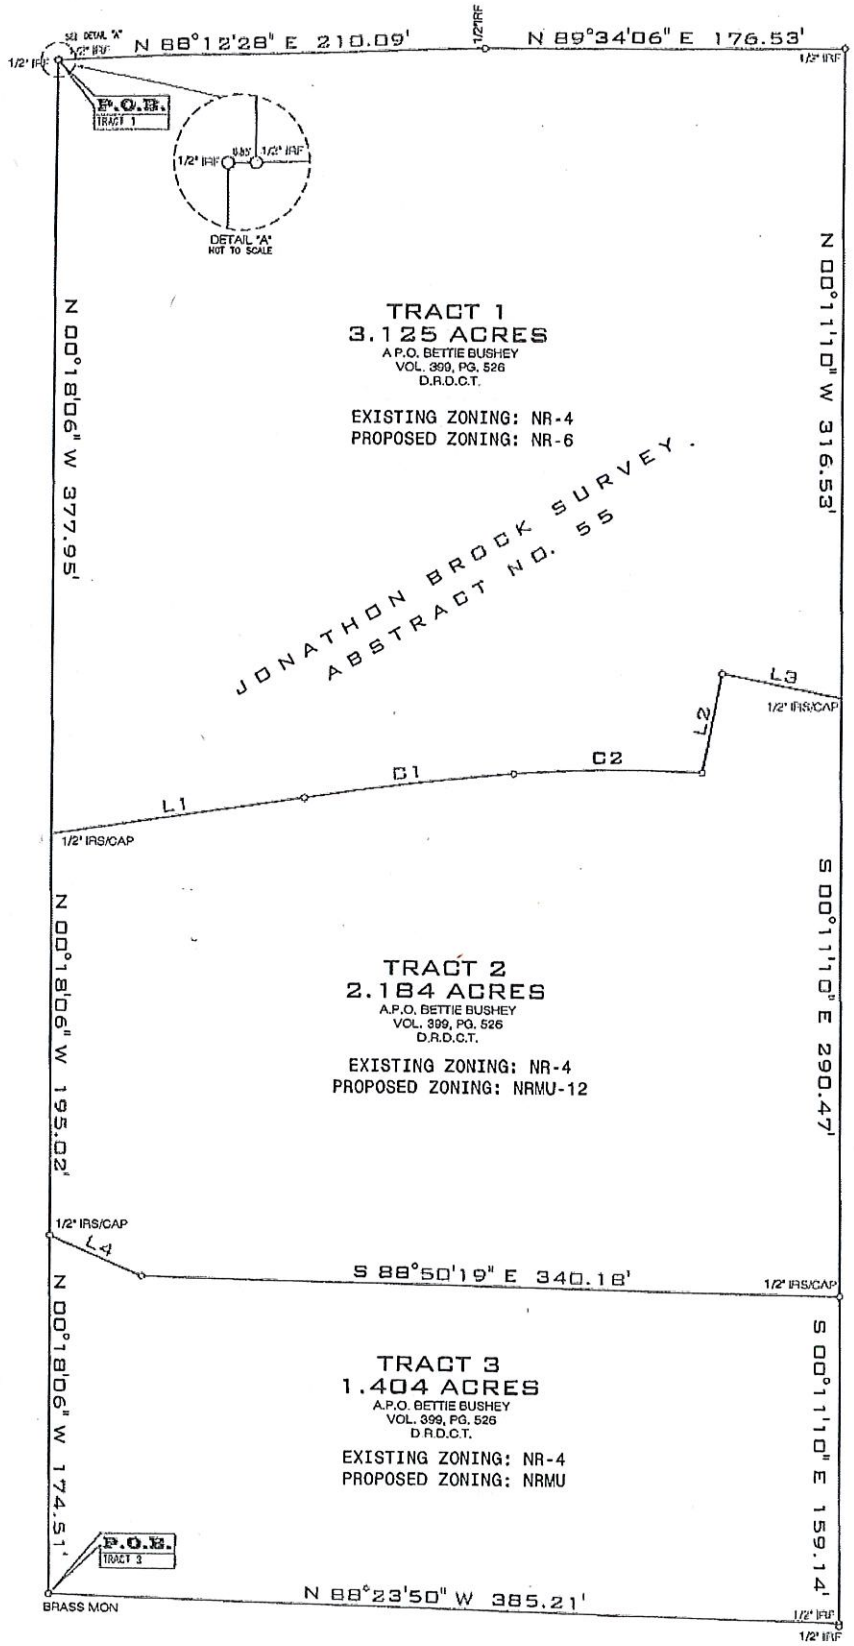
N 88°12'28" E 210.09'
N 89°34'06" E 176.53'
1/2" IRF
P.O.B.
TRACT 1
DETAIL "A"
NOT TO SCALE
TRACT 1
3.125 ACRES
A.P.O. BETTIE BUSHEY
VOL. 399, PG. 526
D.R.D.C.T.
EXISTING ZONING: NR-4
PROPOSED ZONING: NR-6
N 00°18'06" W 377.95'
N 00°11'10" W 316.53'
JONATHON BROCK SURVEY
ABSTRACT NO. 55
L1
C1
C2
L2
L3
1/2" IRS/CAP
TRACT 2
2.184 ACRES
A.P.O. BETTIE BUSHEY
VOL. 399, PG. 526
D.R.D.C.T.
EXISTING ZONING: NR-4
PROPOSED ZONING: NRMU-12
N 00°18'06" W 195.02'
S 00°11'10" E 290.47'
L4
S 88°50'19" E 340.18'
TRACT 3
1.404 ACRES
A.P.O. BETTIE BUSHEY
VOL. 399, PG. 526
D.R.D.C.T.
EXISTING ZONING: NR-4
PROPOSED ZONING: NRMU
N 00°18'06" W 174.51'
S 00°11'10" E 159.14'
N 88°23'50" W 385.21'
BRASS MON