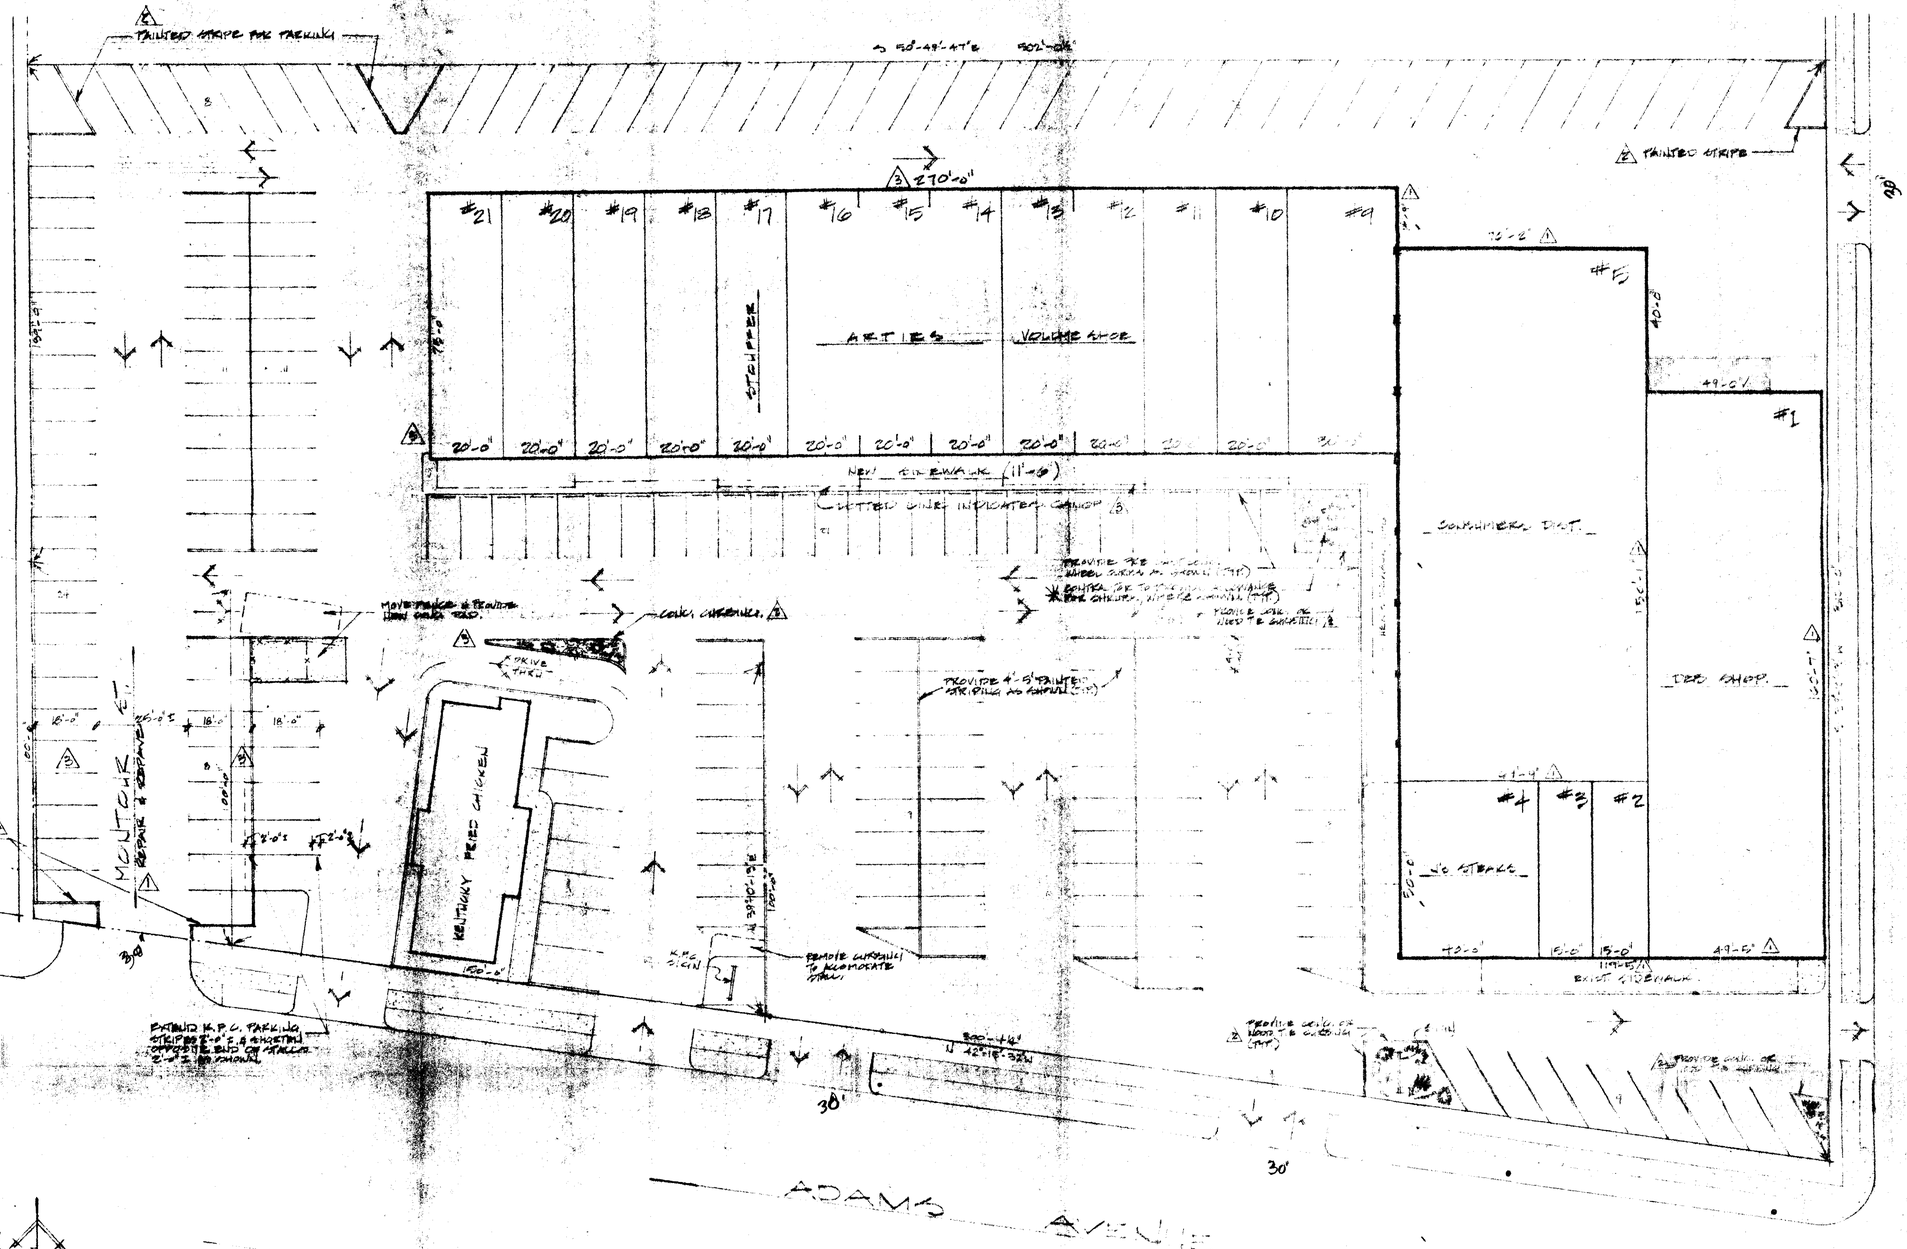

SITE PLAN

LOT TABULATIONS:

EXISTING LOT AREA	=	123,604# OR 2.84 ACRES.
EXISTING COVERED AREA	=	22,089# } 42,289# - 288# (AVERAGE PER AREA) (FOR EXISTING NAVAL)
PROPOSED COVERED AREA	=	20,250#
PROPOSED GENERAL AGGREGATE FLR. AREA	=	41,001 #
PROPOSED OPEN AREA	=	81,312 #
PROPOSED PARKING RATIO	=	1:1.98

Compliance with the requirements and regulations of the Dept. of Streets, however it is required to secure the approval of the proper authorities.

For City Traffic Engineer — Date 8/27 1992

For City Highways — Date 8/27 1992

REGISTERED ARCHITECT — PENNSYLVANIA — R. F. GUARINI

3	REVISED	8/11/92
2	REVISED	2/20/90
1	REVISED	1/3/89
	REVISED	1/29/87
	REVISED	1/6/87
	REVISED	[illegible]

ADDED NEW STORE #5 (20'-0" BAY) & REVISED PARKING & ADDED PORTIONS OF SITE PLAN & DATA
MODIFIED & PAINTED STRIPES.
CONFORMS TO EXIST. BLDG. INSTALLATION
CONSTRUCTION NOTES.
ELIMINATED NEW PROPERTY LINE
ADDED NEW PLOT PLAN.
[illegible]

APPT 71447 OK 8-27-92