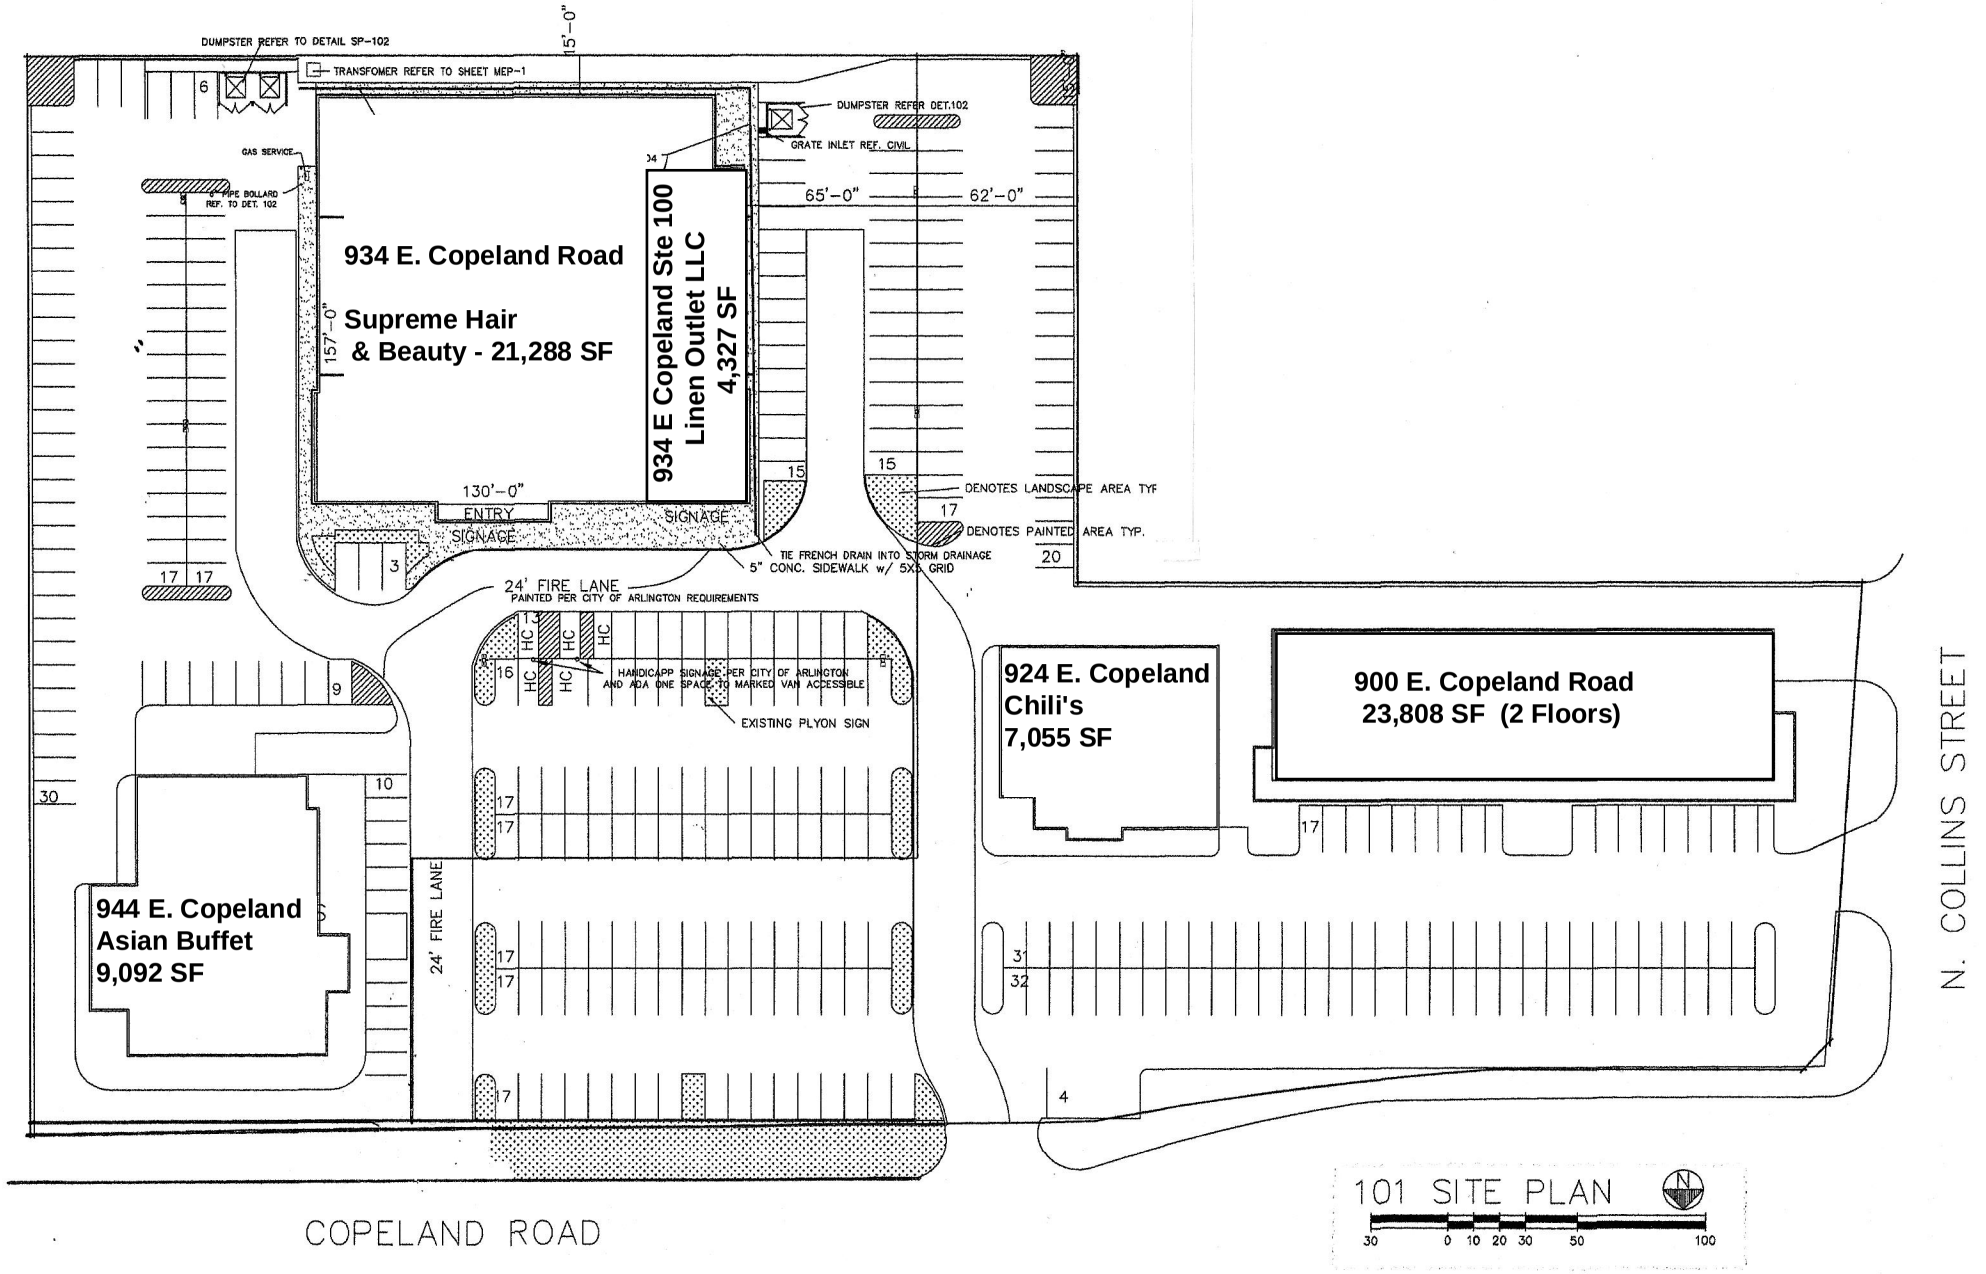
DUMPSTER REFER TO DETAIL SP-102
TRANSFOMER REFER TO SHEET MEP-1
15'-0"
DUMPSTER REFER DET.102
GRATE INLET REF. CIVIL
GAS SERVICE
4" PIPE BOLLARD REF. TO DET. 102
934 E. Copeland Road
Supreme Hair
& Beauty - 21,288 SF
934 E Copeland Ste 100
Linen Outlet LLC
4,327 SF
65'-0"
62'-0"
157'-0"
130'-0"
ENTRY SIGNAGE
SIGNAGE
DENOTES LANDSCAPE AREA TYP
DENOTES PAINTED AREA TYP.
TIE FRENCH DRAIN INTO STORM DRAINAGE
5" CONC. SIDEWALK w/ 5X5 GRID
24' FIRE LANE
PAINTED PER CITY OF ARLINGTON REQUIREMENTS
HC
HANDICAPP SIGNAGE PER CITY OF ARLINGTON
AND ADA ONE SPACE TO MARKED VAN ACCESSIBLE
EXISTING PLYON SIGN
924 E. Copeland
Chili's
7,055 SF
900 E. Copeland Road
23,808 SF (2 Floors)
944 E. Copeland
Asian Buffet
9,092 SF
24' FIRE LANE
N. COLLINS STREET
COPELAND ROAD
101 SITE PLAN
30 0 10 20 30 50 100