154 Court St

-unit 16

-unit 17

DOT Space

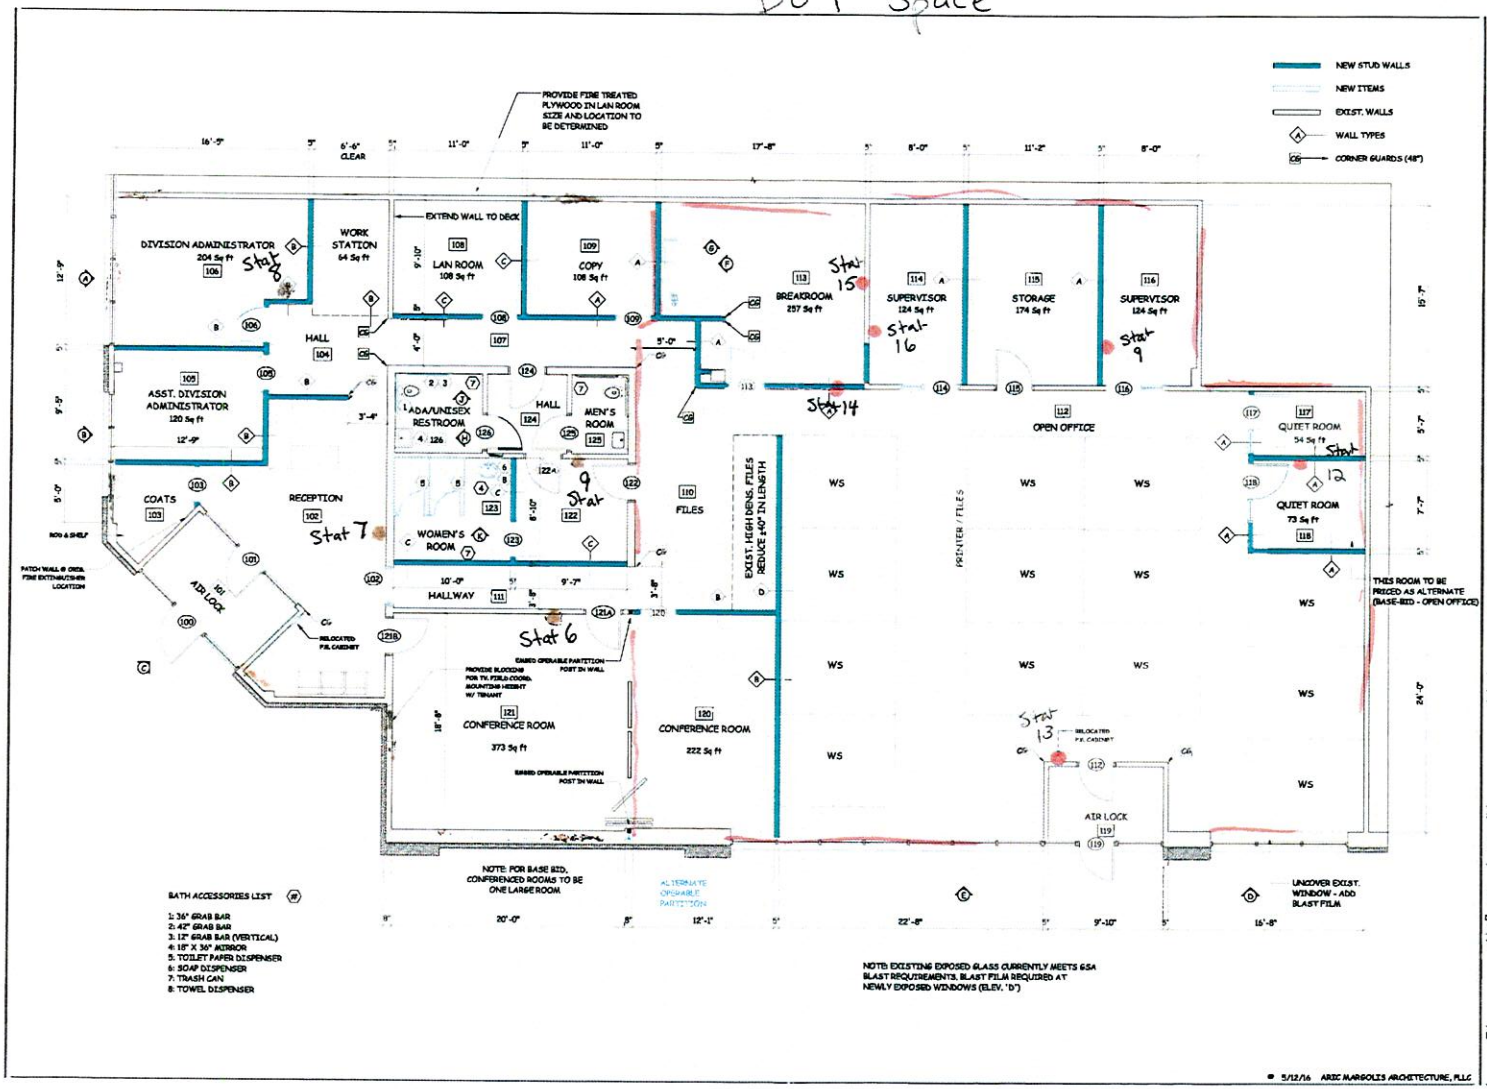

ARIC MARGOLIS ARCHITECTURE PLLC

ARIC L. MARGOLIS AIA NCARB
602 VIRGINIA ST. E
Suite 102
Charleston, WV 25301
phone: 304.343.9080
email: Aric@MargolisArch.com

PROPOSED RENOVATIONS FOR
SHONK PLAZA
GSA - DOT
CHARLESTON, WEST VIRGINIA

Issue Date	Description
	for Review
5/12/16	for Construction
Revision	Description

SEAL: STATE OF WEST VIRGINIA ARIC L. MARGOLIS NO. 4176 ARCHITECT

SCALE: (OR AS NOTED)

IMPORTANT
DRAWINGS MAY BE PRINTED ON VARIOUS SHEET SIZES VERIFY ALL SCALES, DIMENSIONS & CONDITIONS BEFORE EXECUTING WORK

TITLE: FLOOR PLAN

DRAWING: A1.1

33,240 TAX

5660TSF