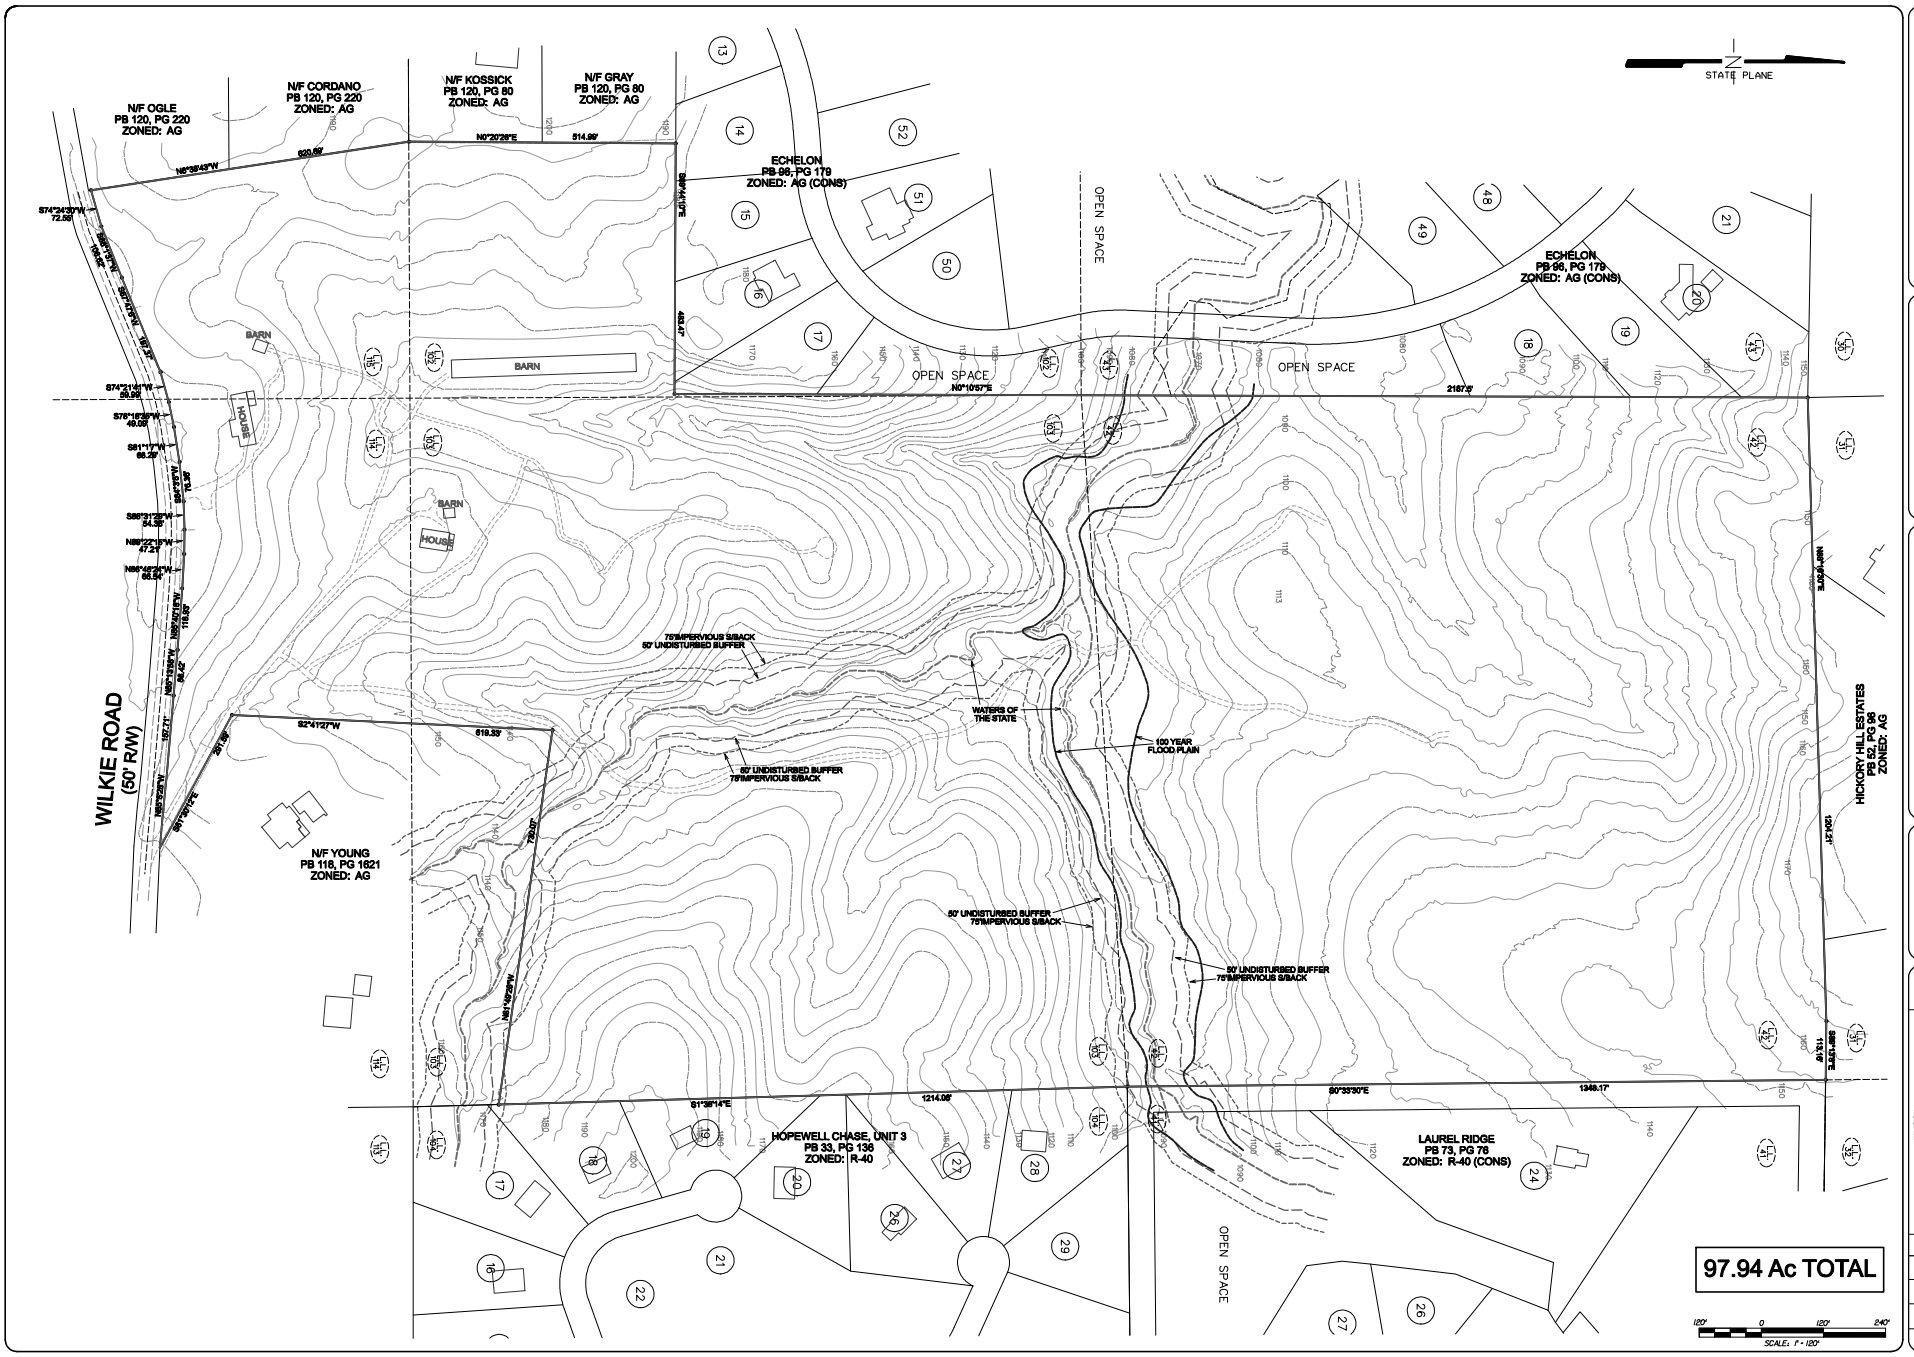

PREPARED BY:

ROGER S. LEE
& ASSOCIATES, INC.
PROFESSIONAL LAND SURVEYORS
P.O. BOX 1145 / 7977 HWY 92
WOODSTOCK, GA. 30188
PHONE 770-653-6684

Engineering contact:
Frans van Laauwen
404-277-3774

PREPARED FOR:
[OWNER]
[DEVELOPER]

WILKIE ROAD

2008 WILKIE ROAD
PROJECT ADDRESS

45, 105, 106, 114 & 115 / 294
LAND LOT / DISTRICT / SECTION

CHEROKEE COUNTY, GEORGIA
CITY, COUNTY, STATE

BOUNDARY SURVEY

SIGNED / SEALED

No.	REVISION	DATE
1.	LATEST PRINT	10/03/25
2.		
3.		
4.		

P.L. DESIGN
P.L. DRAWN
RSL CHECKED
10/03/25 DATE

SCALE: AS SHOWN

SHEET: 1 of 1

PROJECT No.