PB 5/74

Deed Book No. 57
Page ______.

Plat Book No. 5
Page ______.

VIRGINIA: In the Clerk's Office of the Circuit Court of the County of Greensville on the 4th day of May, 1949.

This PLAT, which is made a part of the deed from W.C.P.Weaver and wife to C. S. Thompson, was this day lodged in said office, and together with the certificate thereon, admitted to record.

Teste: J. S. Wrenn Clerk.

PLAT OF BLOCK B
of
BELFIELD DAIRY FARM SUBDIVISION
OWNED BY
W. C. P. WEAVER

Magnetic North

LOCATION ~ TOWN OF EMPORIA
BELFIELD DISTRICT
GREENSVILLE COUNTY
C'MW'LTH. OF VIRGINIA

SCALE ~ 1 INCH = 100 FEET

NOTE ~ Lots 1 & 2 shown on plat on record in Plat Book 5, page
All lots except lots 1, 2, & 51 have 25' frontage on Rt. 301 and 25.3' in the rear.
Iron stakes denoted by o.
Distances in feet; bearings magnetic.
All sidelines of Lots 1 thru 50 are perpendicular to Rt. 301.
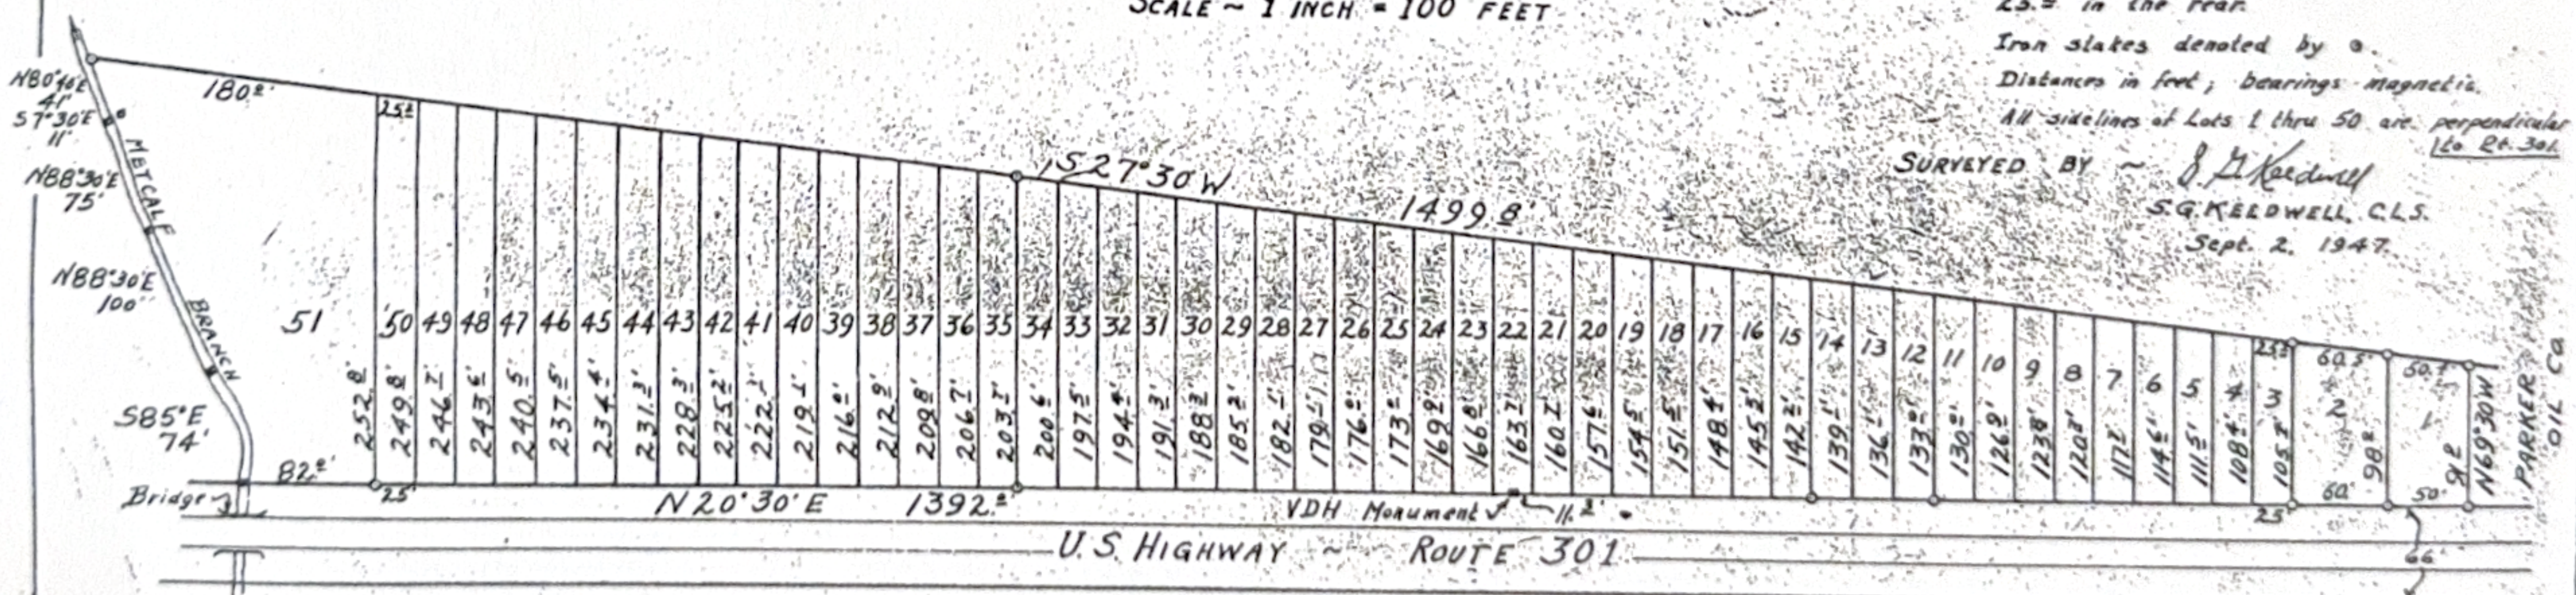
SURVEYED BY ~ S. G. Keedwell
S. G. KEEDWELL, C.L.S.
Sept. 2, 1947.