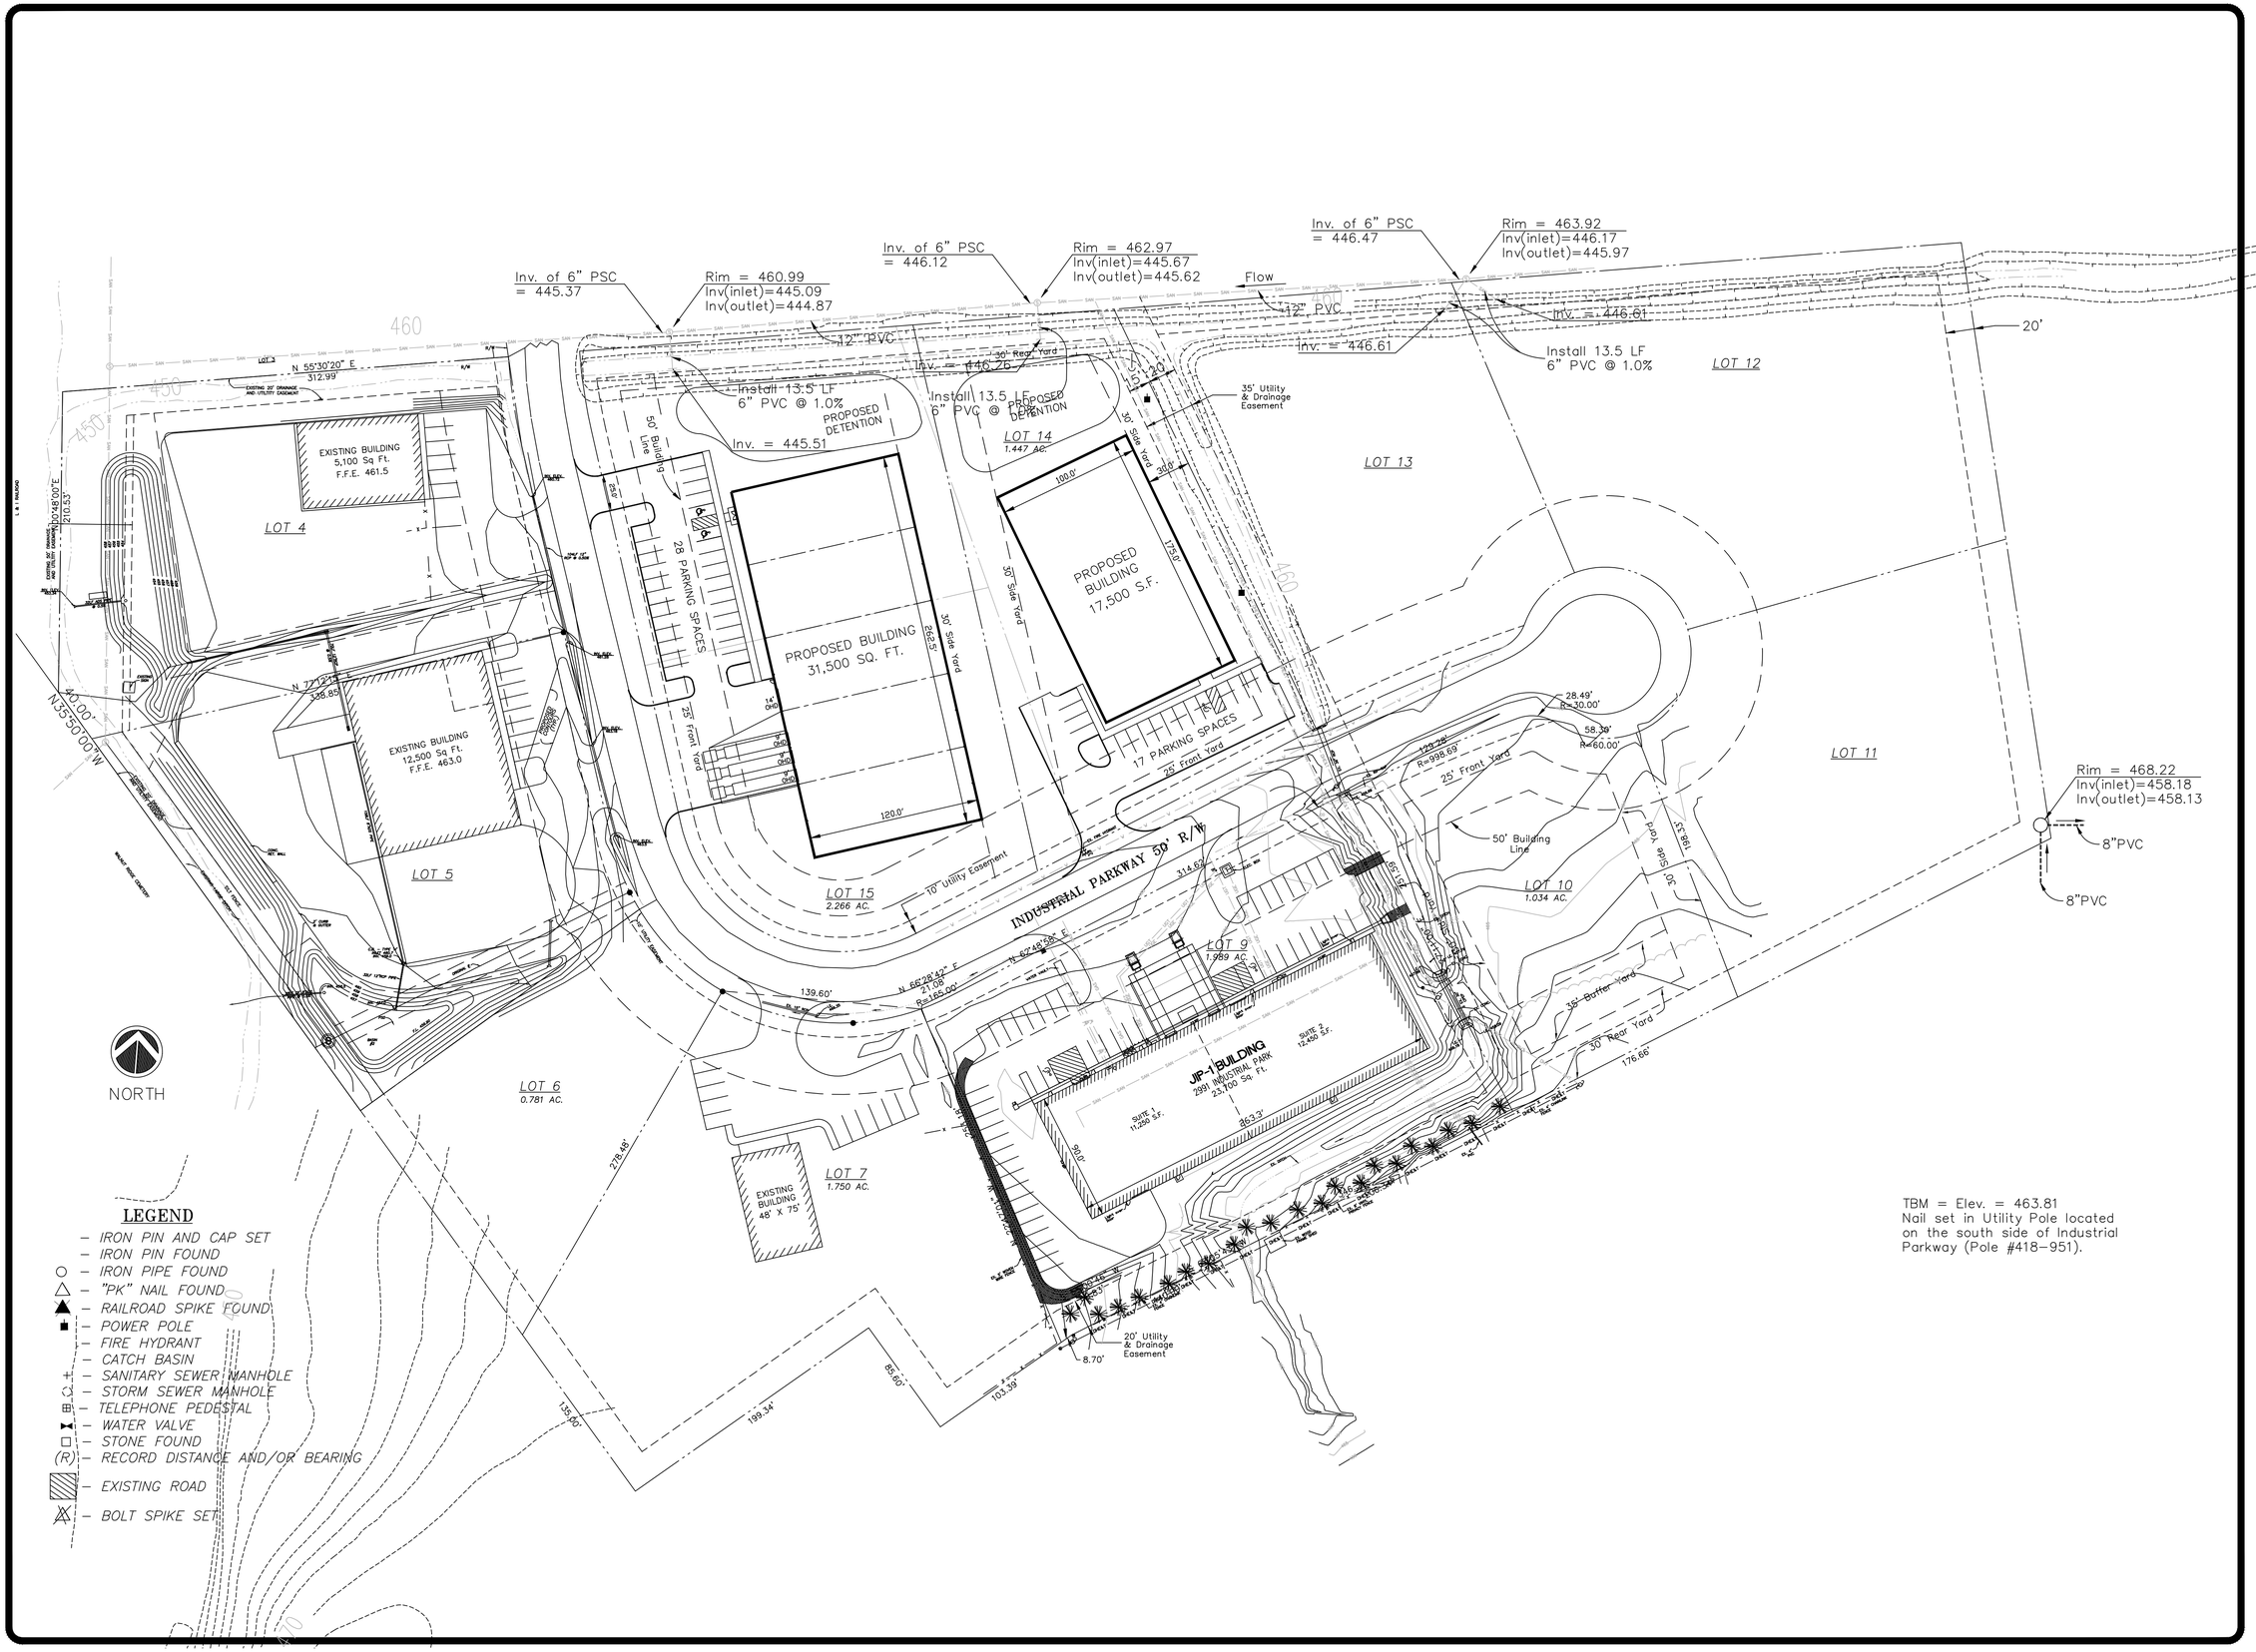

LEGEND

- – IRON PIN AND CAP SET
- – IRON PIN FOUND
- ○ – IRON PIPE FOUND
- △ – "PK" NAIL FOUND
- ▲ – RAILROAD SPIKE FOUND
- – POWER POLE
- – FIRE HYDRANT
- – CATCH BASIN
- + – SANITARY SEWER MANHOLE
- – STORM SEWER MANHOLE
- – TELEPHONE PEDESTAL
- – WATER VALVE
- □ – STONE FOUND
- (R) – RECORD DISTANCE AND/OR BEARING
- – EXISTING ROAD
- – BOLT SPIKE SET

REVISIONS	BY

NEW BUILDING FOR:

JEFFERSONVILLE INDUSTRIAL PARK

JEFFERSONVILLE INDIANA

DRAWN	DLS
CHECKED	
DATE	APRIL 14, 2021
SCALE	
JOB NO.	
SHEET	