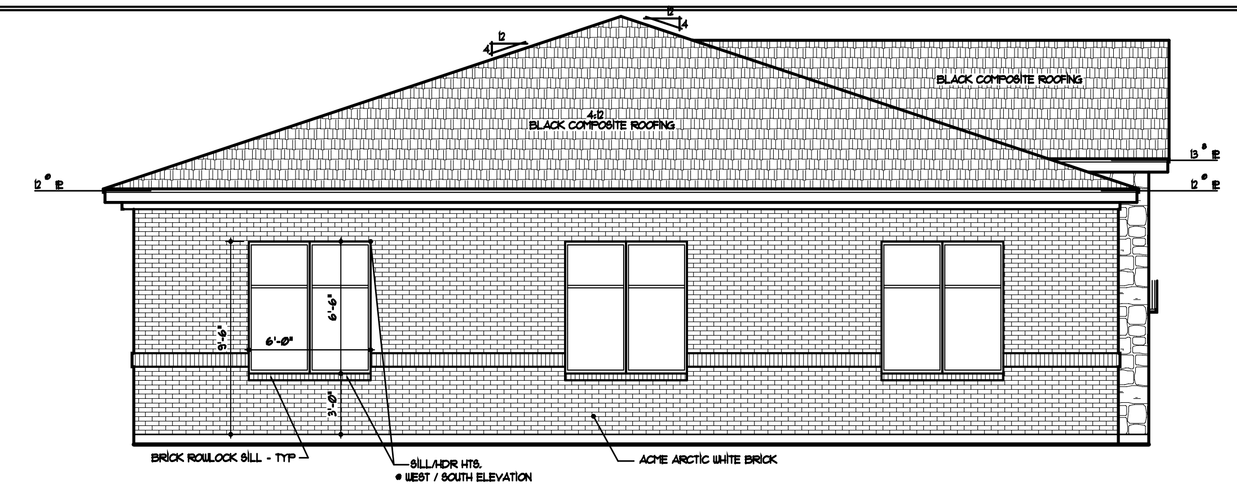

SOUTH ELEVATION
LOT 4A BLOCK 1

3/16" = 1'-0"

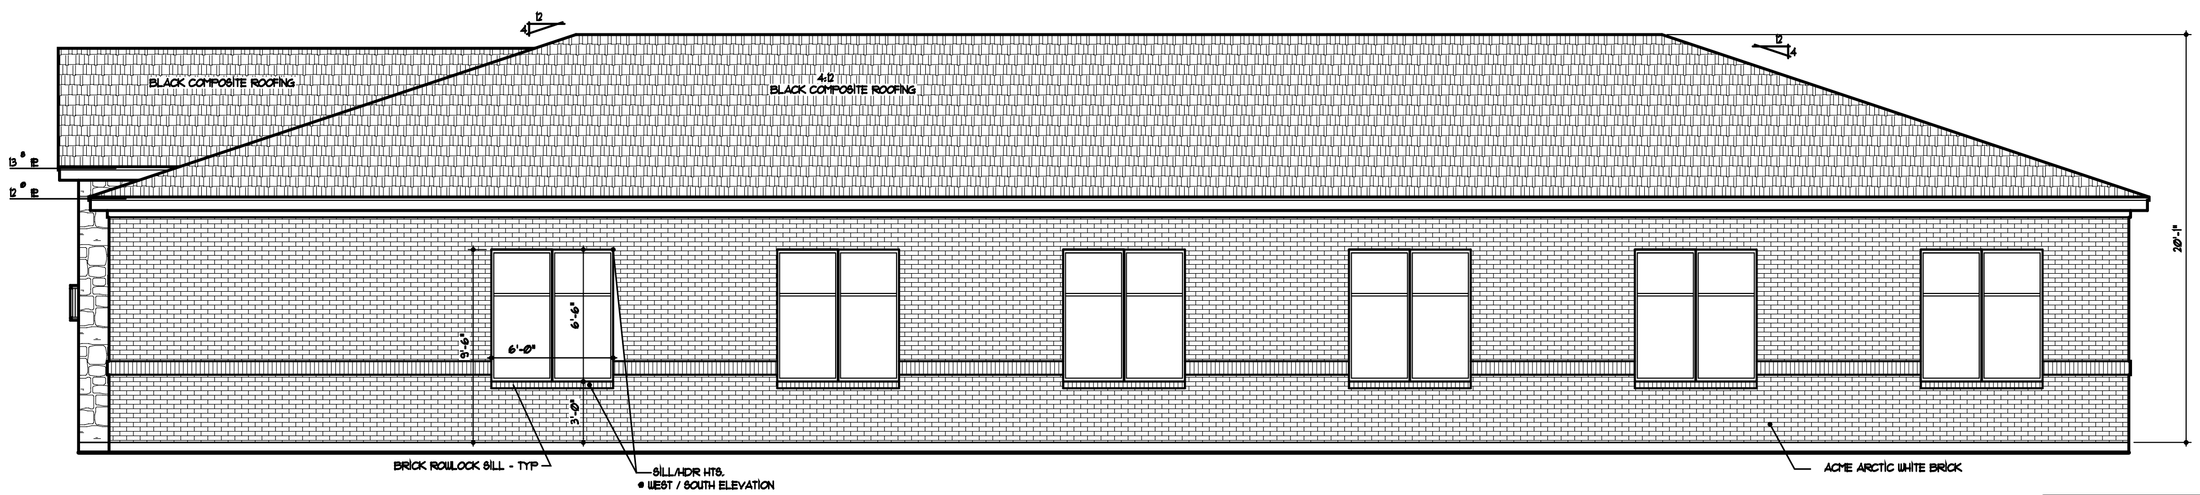

WEST ELEVATION
LOT 4A BLOCK 1

3/16" = 1'-0"

LOT 4A, BLOCK 1
LETARA VILLAGE
480 F.M. 156 HWY
HASLET, TEXAS 76052

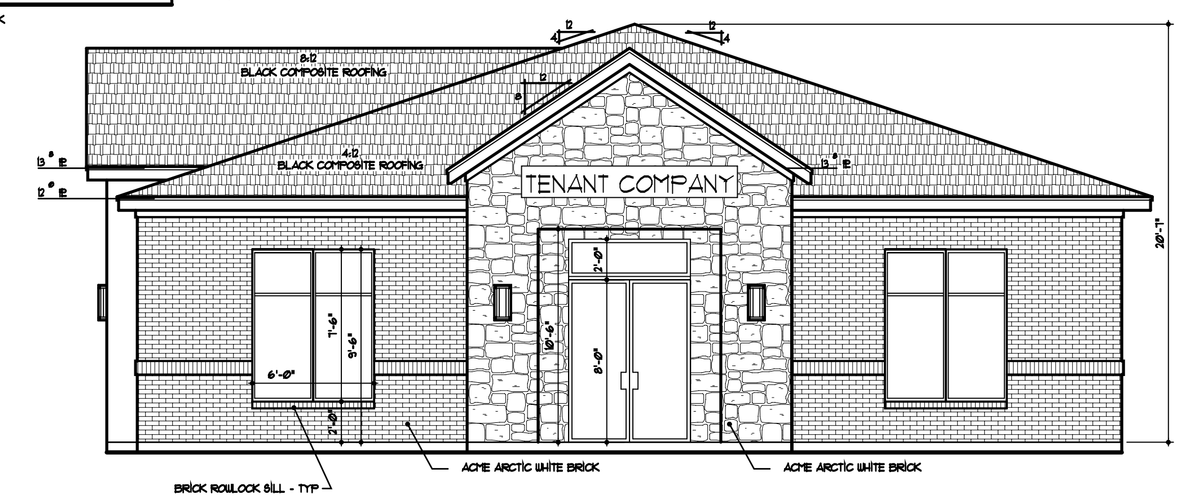

NORTH ELEVATION
LOT 4A BLOCK 1

3/16" = 1'-0"

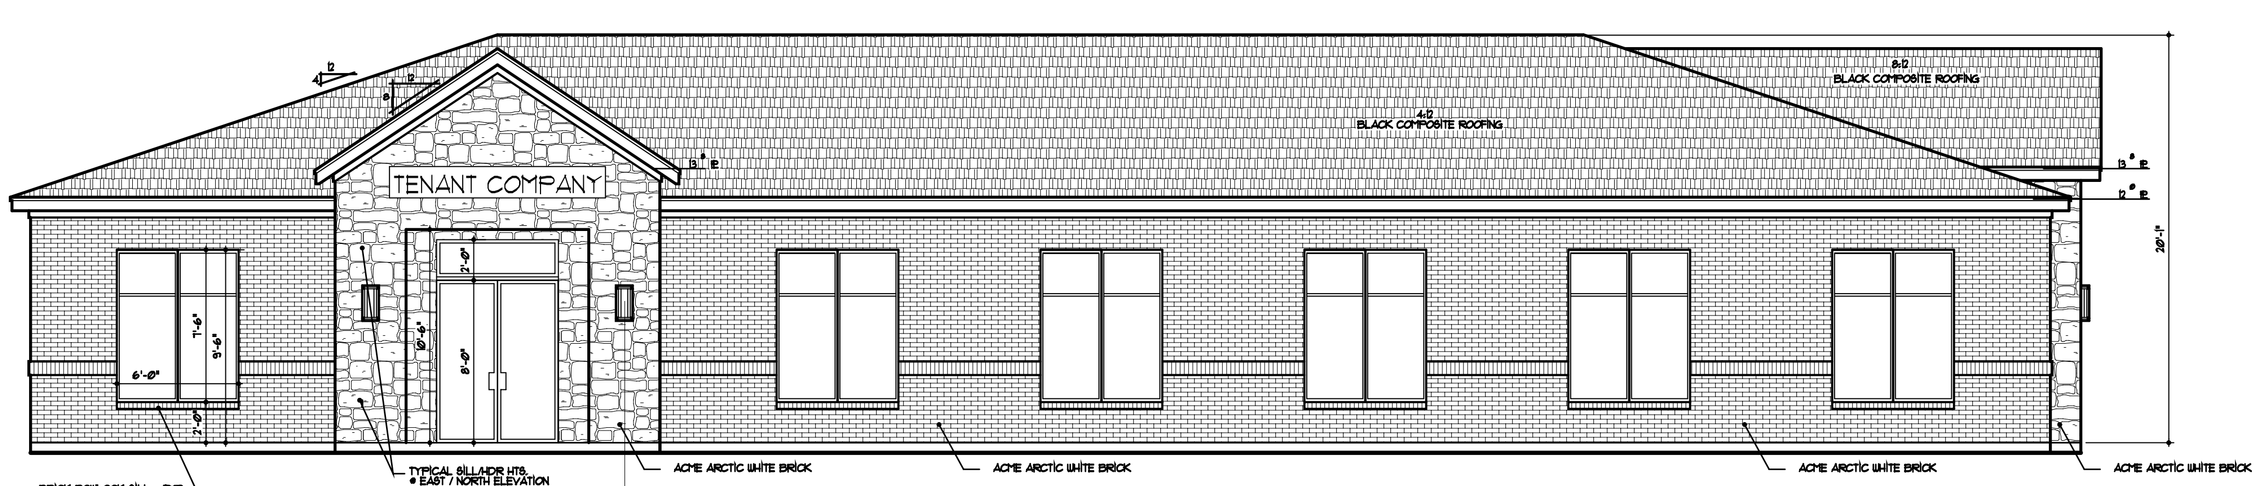

EAST ELEVATION
LOT 4A BLOCK 1

3/16" = 1'-0"

A-2

It is the responsibility of the Builder/Owner to verify that the plans provided meet all State, County, Local or Additional Municipalities Codes and Regulations as well as Structural Requirements. Any discrepancy should be reported to the Builder and Designer before Construction. Furthermore, it is the responsibility of the Builder/Owner or their Agents (Subcontractors) to verify the dimensions of all plans and report any discrepancy to the Designer prior to construction. Any discrepancy found after Construction commencement is the responsibility of the Builder/Owner.
Copyright ©2002
Distinctive Dwellings

DRAWN BY: TWH
DATE: 2-13-25

CHECKED BY: ----
DATE: ----

REVISION 1
BY:
DATE:

REVISION 2
BY:
DATE:

CUSTOMER: WESTWOOD GRP. DEVE., NO.II, L.P.
480 F.M. 156 HWY
BUILDER:
LETARA VILLAGE LOT 4A BLOCK 1

Distinctive Dwellings
Dwell in the possibilities
www.DistinctiveDwellings.net
Southlake, Texas 76092 x 817 481 1249

PLAN #
202250

DATE: 6-6-13 FILE: 202250