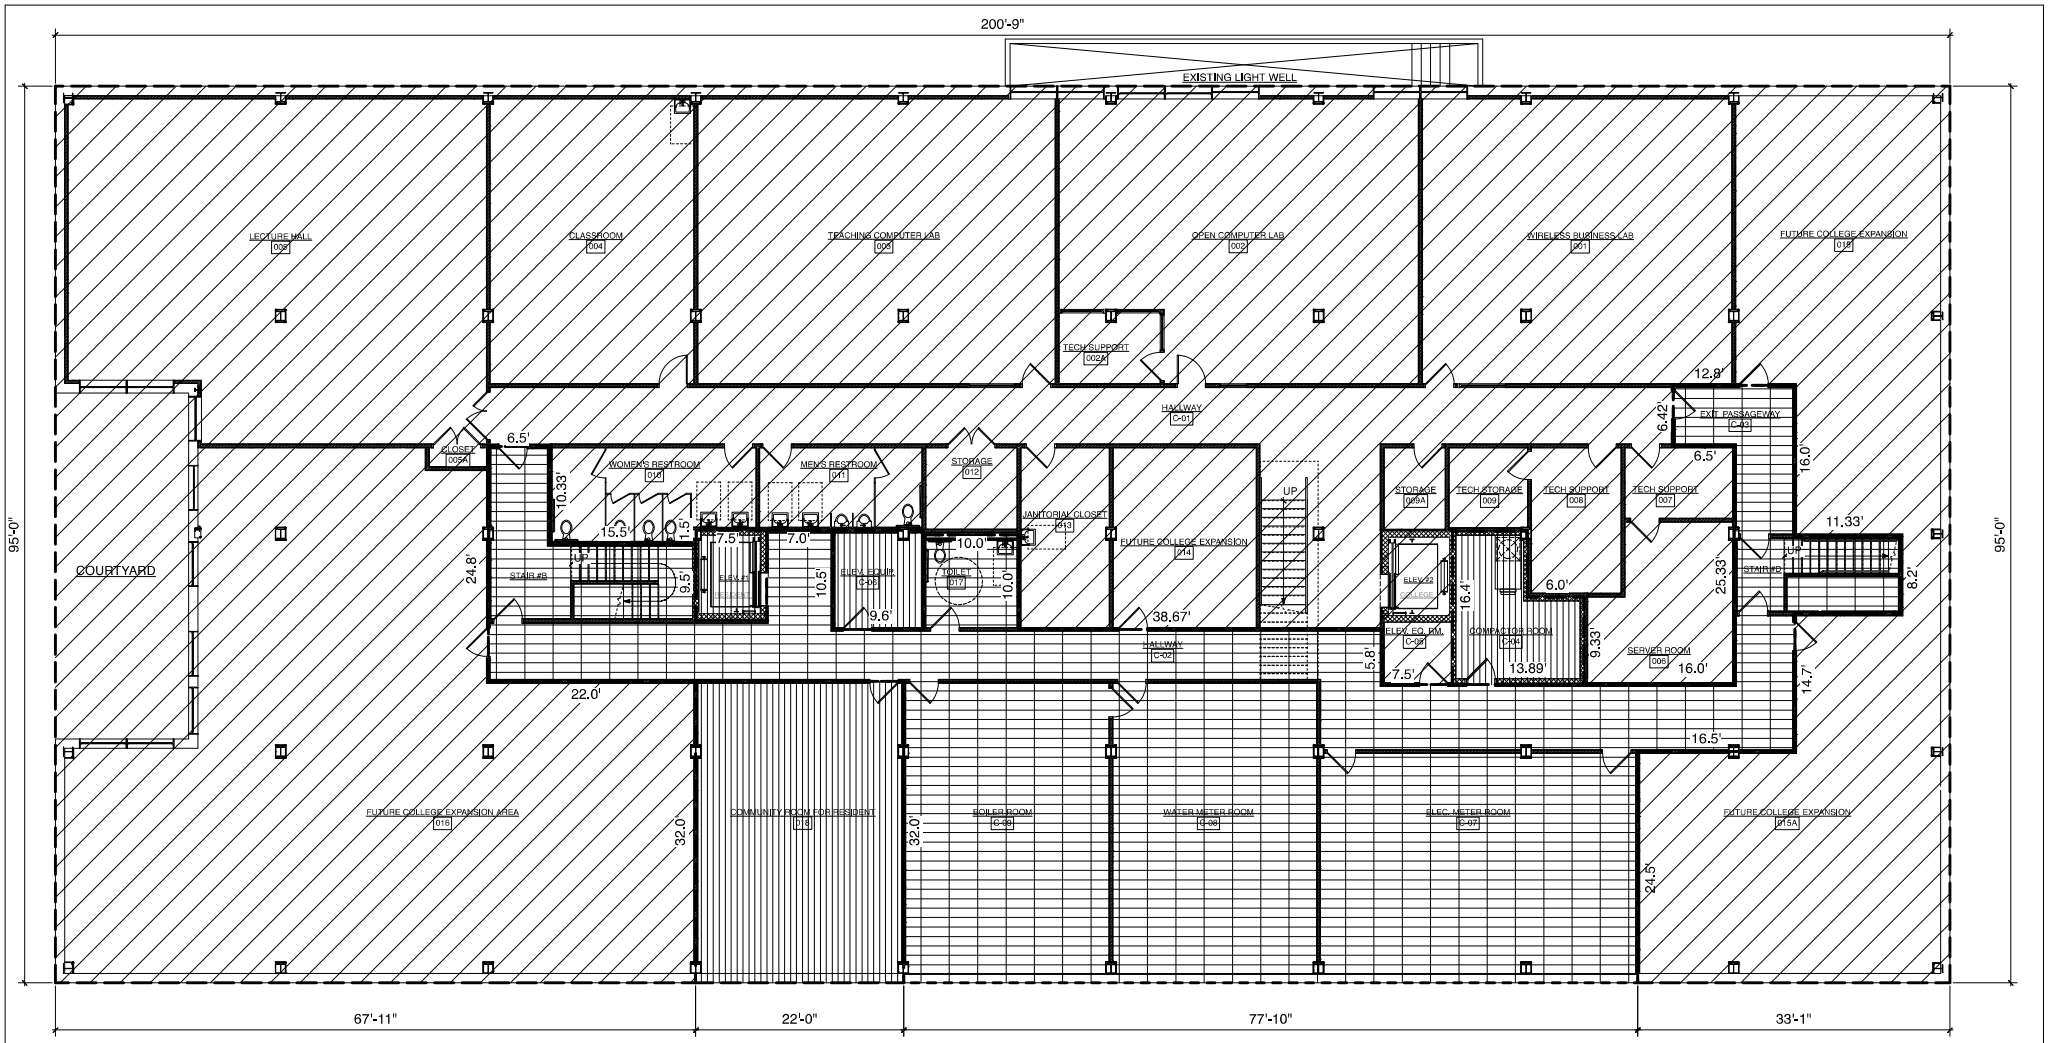

LEGEND

COMMON: 3,900 S.F.

WESTCHESTER COMMUNITY COLLEGE: 14,115 S.F.

RESIDENTIAL: 1,060 S.F.

APPROVED FOR FILING IN THE WESTCHESTER COUNTY CLERK'S OFFICE, DIVISION OF LAND APPROVALS:

DATE _____ RECORD OWNER _____

DATE _____ COMMISSIONER OF ASSESSMENT _____

COUNTY SHEET: 9 COUNTY BLOCK: 517

MAP PREPARED BY: DATED: 02/26/2013

BY: MOHAMMAD R. BADALY

Date	Issued to	Date

Date	Revision	No.

Date	Revision	No.

North

Drawing Title:
LOWER LEVEL CONDOMINIUM PLAN

Project Title:
PROPOSED ALTERATIONS TO: 15 SOUTH 5TH AVENUE
MOUNT VERNON, NY NEW YORK
MAP PAGE: 165.71 BLOCK: 3087 LOTS: 44

Seal

Badaly & Badaly Architects
2 WILSON PLACE MOUNT VERNON, NY 10550
(914) 699-4260 Fax: (914) 699-1183
WWW.WESTCHESTERCOUNTYARCHITECT.COM

Date: 02/26/2013
Scale: 1/4" = 1'-0"
Drawn by: AG
Project No. 1139
Drawing No. **CO-110.00**

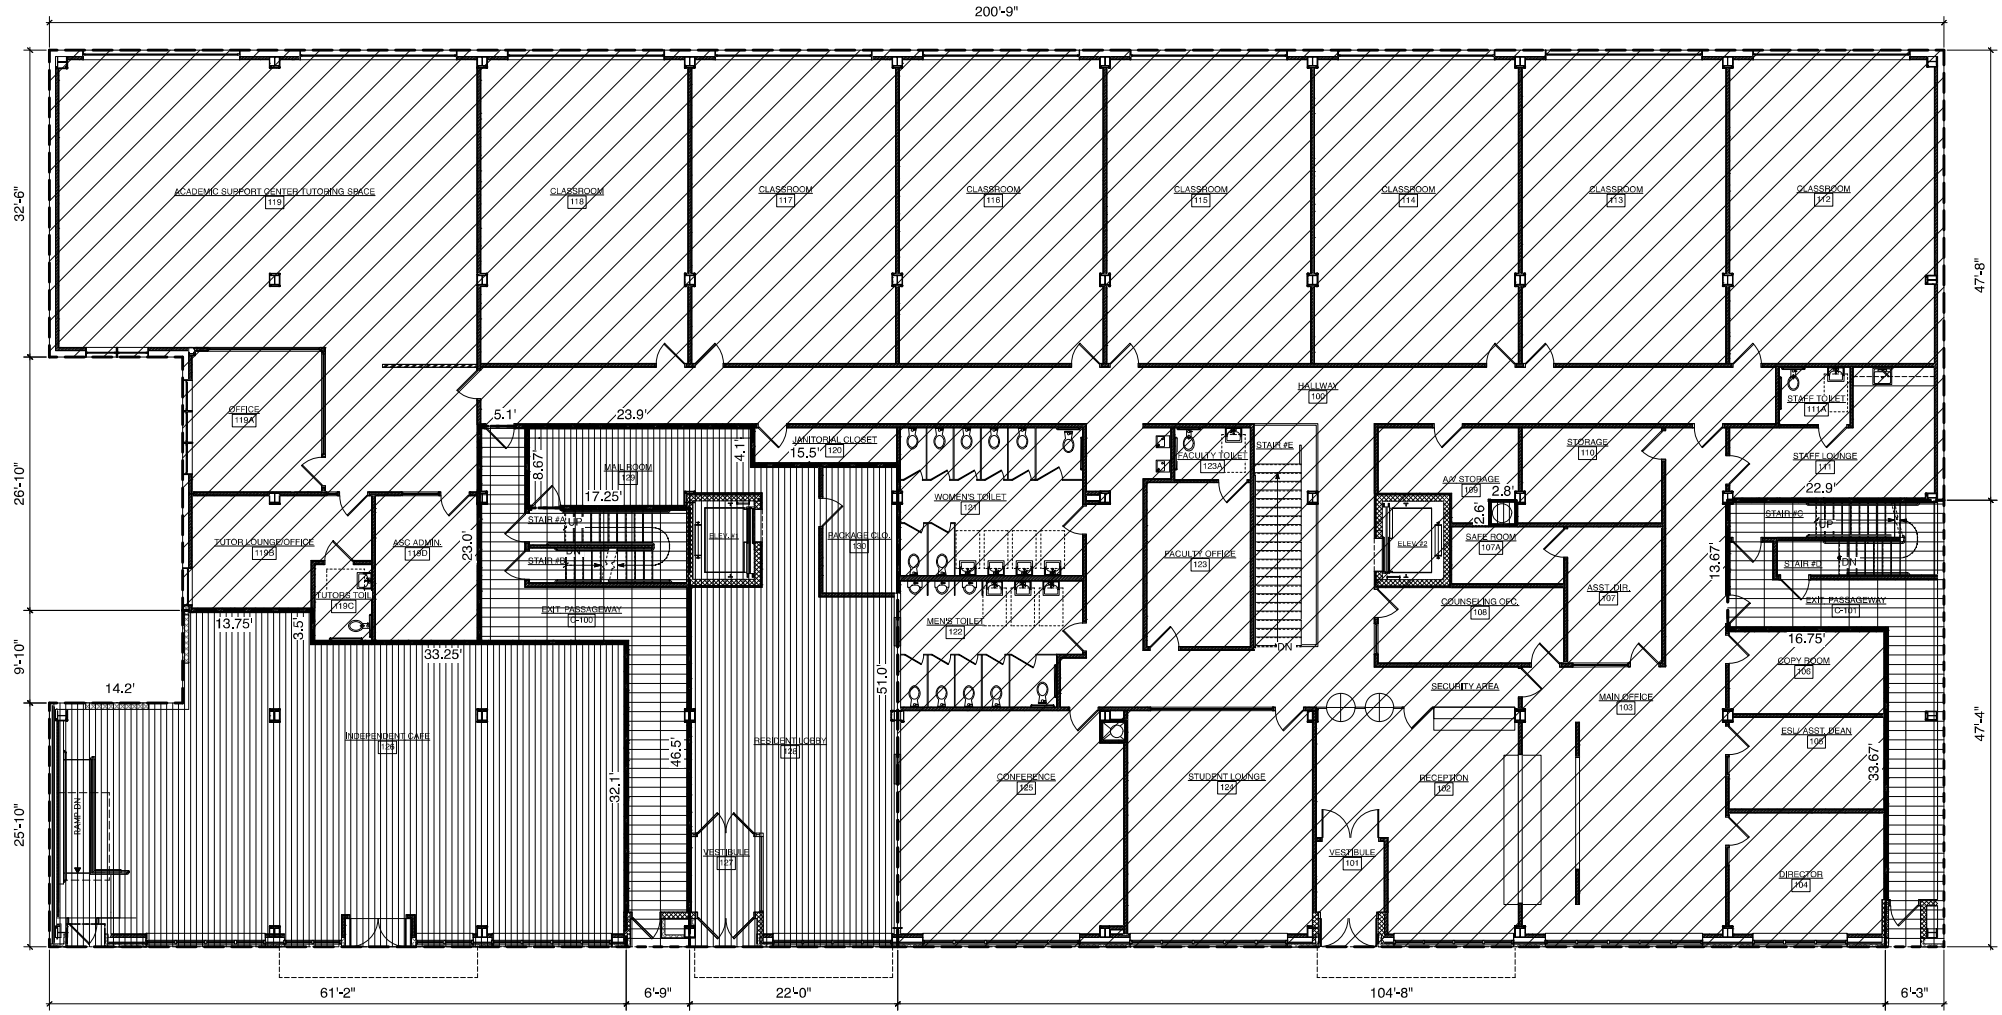

LEGEND

COMMON: 1,100 S.F.

WESTCHESTER COMMUNITY COLLEGE: 14,220 S.F.

RESIDENTIAL: 3,237 S.F.

APPROVED FOR FILING IN THE WESTCHESTER COUNTY CLERK'S OFFICE, DIVISION OF LAND APPROVALS:

DATE _____ RECORD OWNER _____

DATE _____ COMMISSIONER OF ASSESSMENT _____

COUNTY SHEET: 9 COUNTY BLOCK: 517

MAP PREPARED BY: DATED: 02/26/2013

BY: MOHAMMAD R. BADALY

Date	Issued to		Date	Date	Revision	No.	Date	Revision	No.

North

Drawing Title:
FIRST FLOOR CONDOMINIUM PLAN

Project Title:
PROPOSED ALTERATIONS TO: 15 SOUTH 5TH AVENUE
MOUNT VERNON, NY NEW YORK
MAP PAGE: 165.71 BLOCK: 3087 LOTS: 44

Seal

Badaly & Badaly Architects
2 WILSON PLACE MOUNT VERNON, NY 10550
(914) 699-4260 Fax: (914) 699-1183
WWW.WESTCHESTERCOUNTYARCHITECT.COM

Date: 02/26/2013
Scale: 1/4" = 1'-0"
Drawn by: AG
Project No. 1139
Drawing No. **CO-111.00**