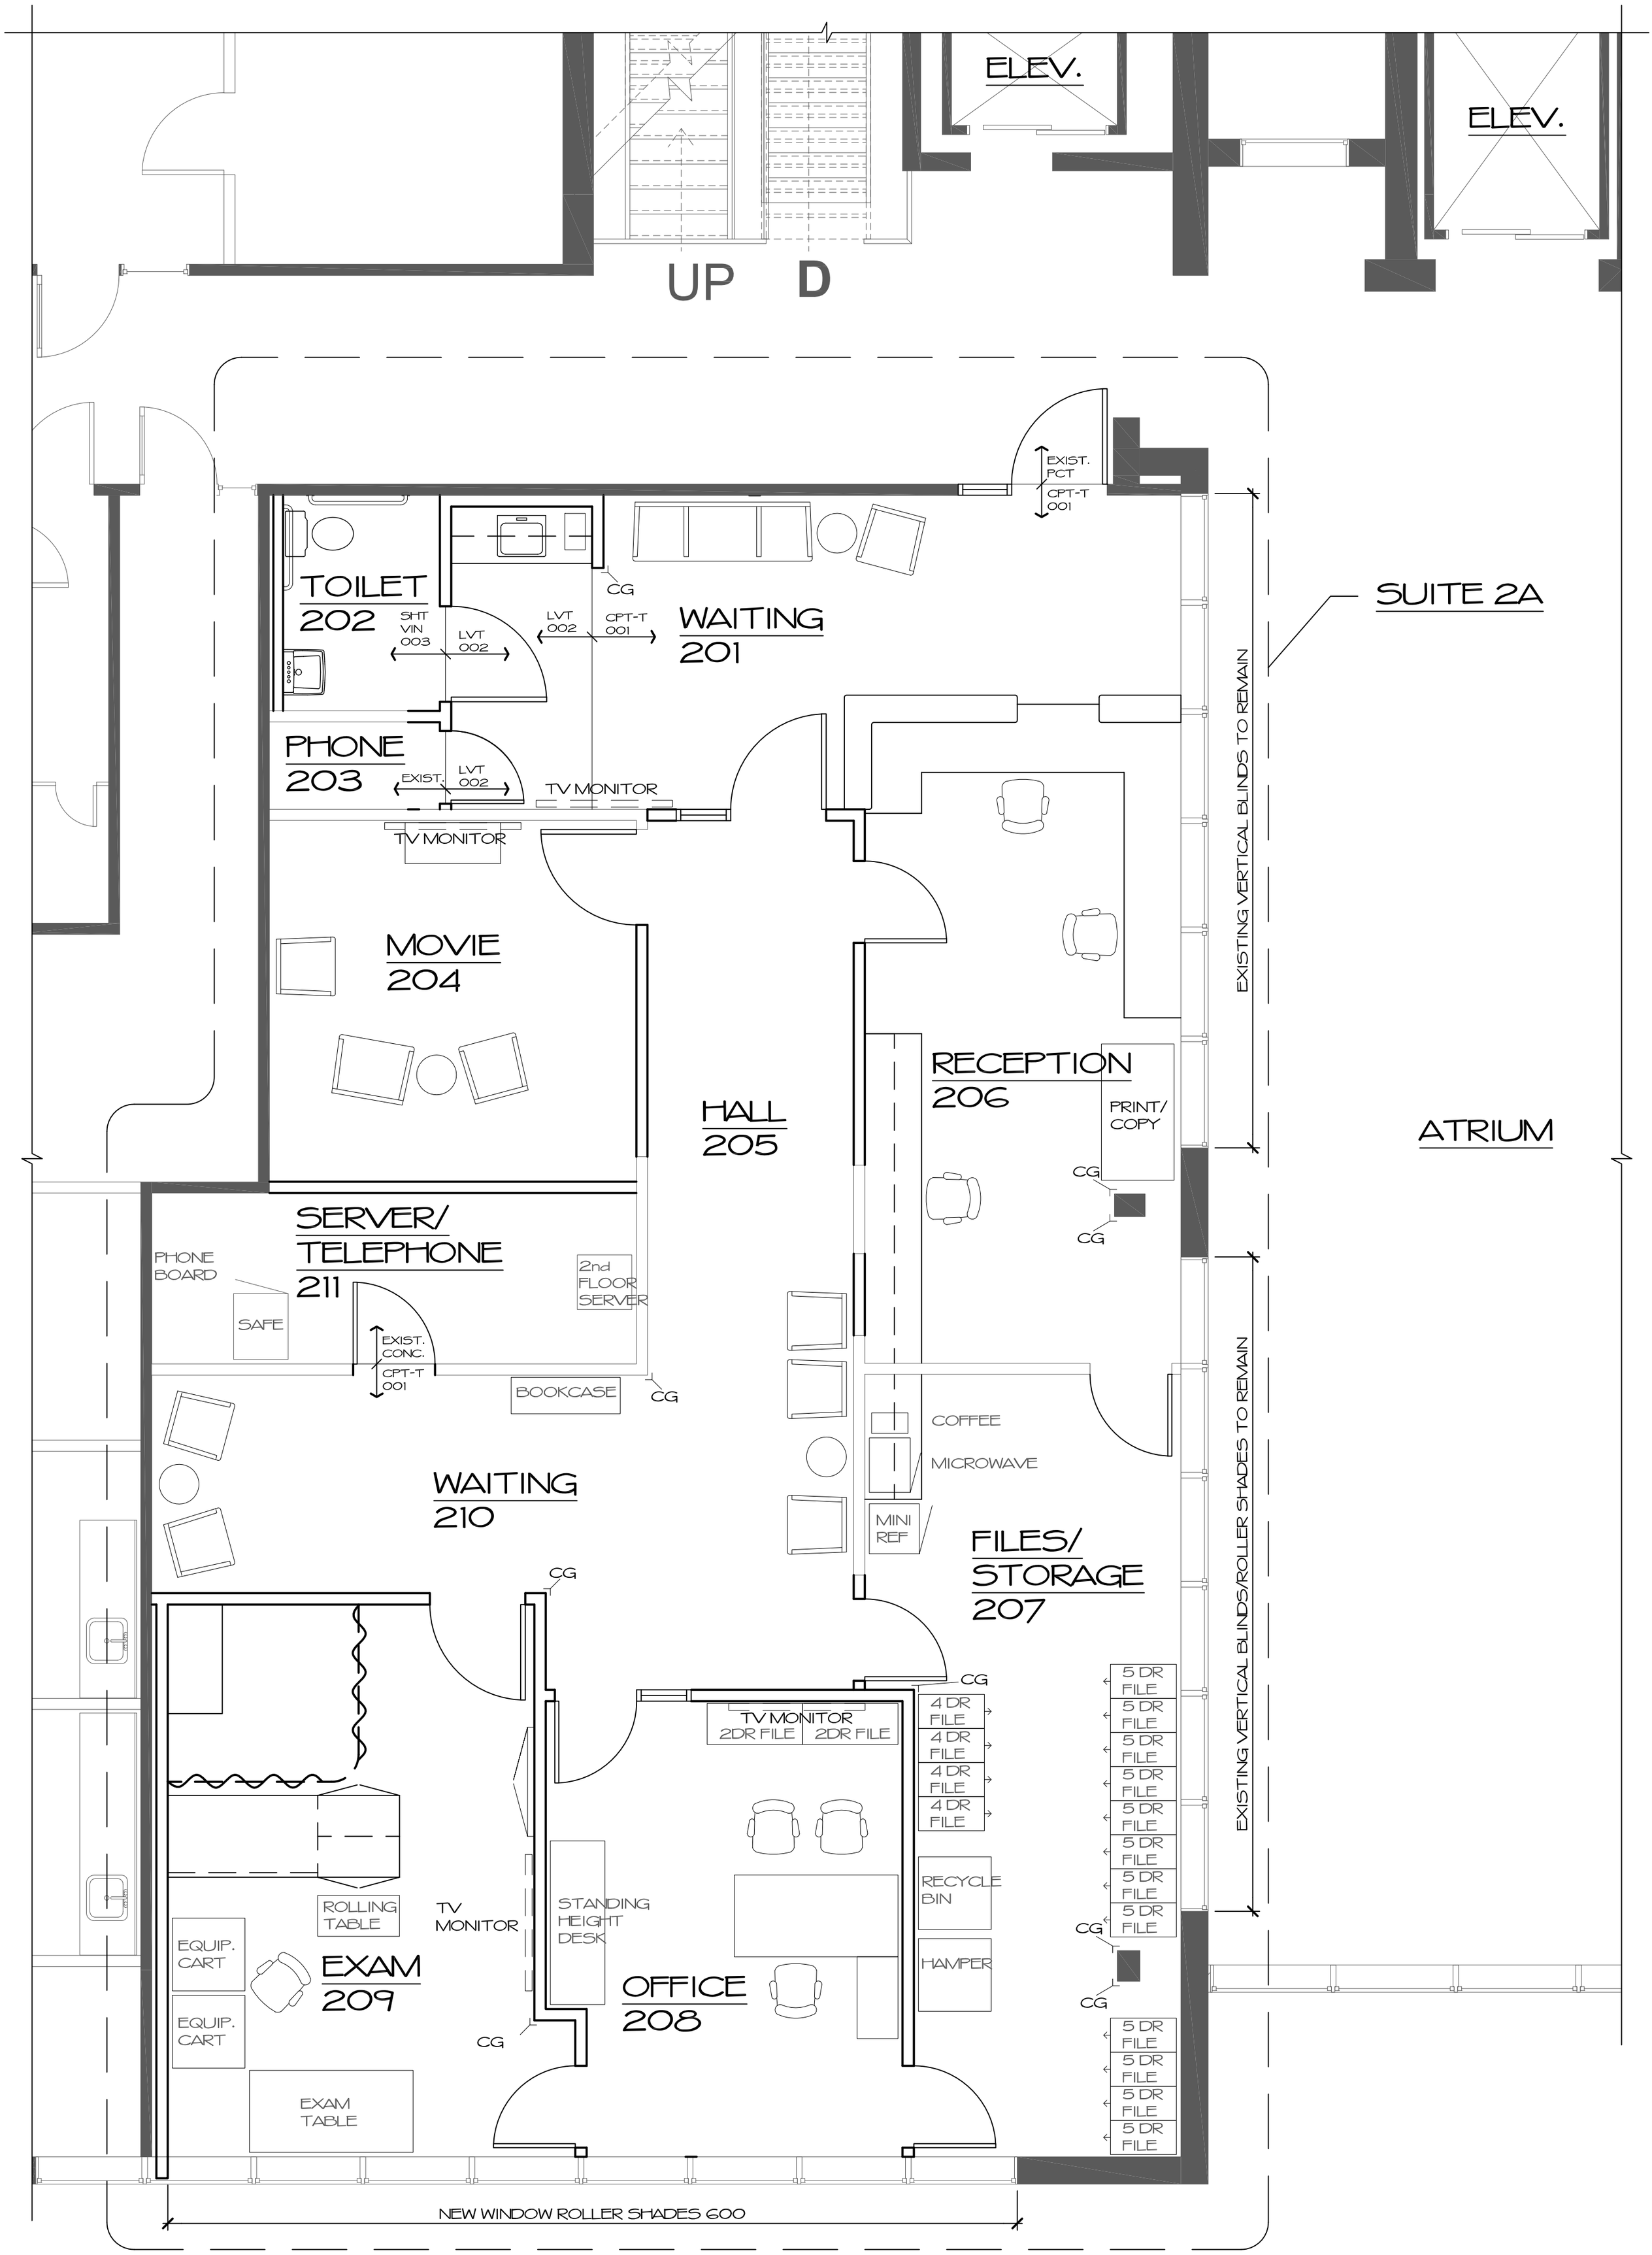

NORTH

1 FINISH FLOOR PLAN (FURNITURE FOR REFERENCE ONLY)

SCALE: 1/4" = 1'-0"

CG CG (CORNER GUARD 204)