Map # 2000-586

THIS PROPERTY IS EXEMPT FROM
HARNETT COUNTY SUBDIVISION REGULATIONS.

9-25-00 M Buckland
PLANNING DIRECTOR

DEED REFERENCE: DEED BK 1333,PAGE 264

DEED BK 1422,PAGE 918

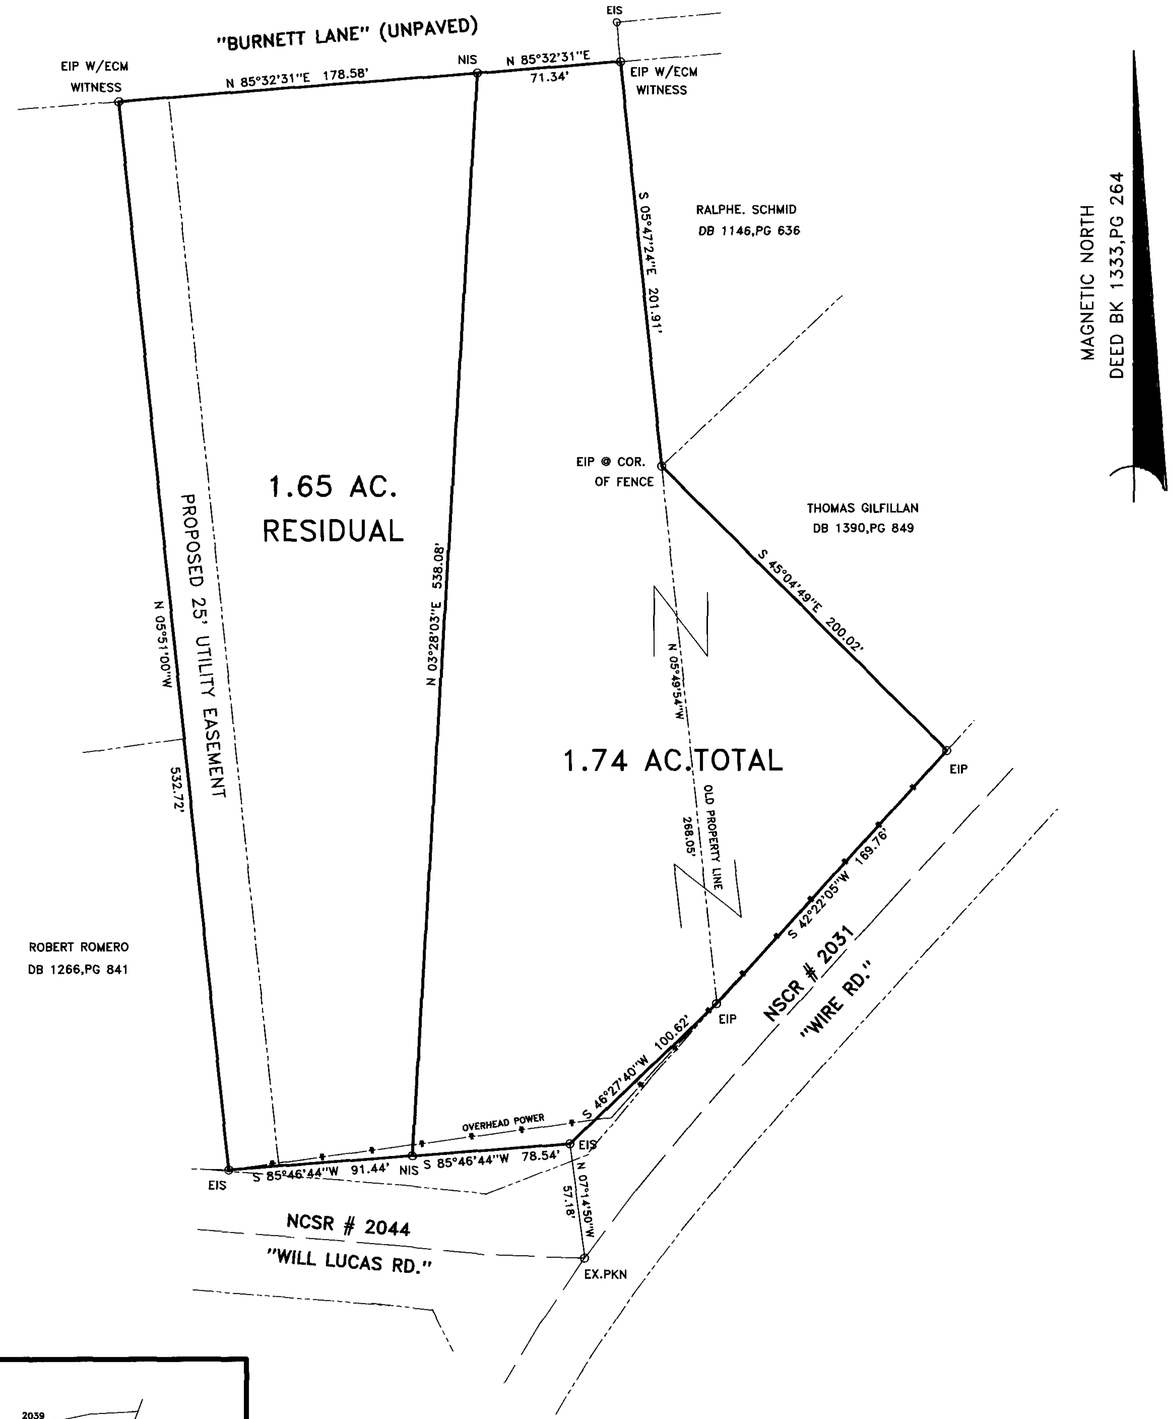

NORTH CAROLINA HARNETT COUNTY
I, Mickey R. Bennett, PLS do certify that this plat was drawn under my supervision (deed description recorded in Book SEE, Page MAP, etc) that the boundaries not surveyed are clearly indicated as drawn from information found in Book SEE, Page MAP, that the ratio of precision as calculated is 1:10000; that this plat was prepared in accordance with G.S. 47-30 as amended. Witness my original signature, registration number and seal this 21st day of SEPTEMBER, A.D. 2000.

Mickey R. Bennett
MICKEY R. BENNETT
L - 1514

NORTH CAROLINA PROFESSIONAL SEAL No. 1514 LAND SURVEYOR MICKEY R. BENNETT

I, MICKEY R. BENNET, hereby certify that this survey is of another category, such as the recombination of existing parcels, a court ordered survey, a division of heirs or other exception to the definition of subdivision.

STATE OF NORTH CAROLINA
COUNTY OF HARNETT
I, Rae C. Barnhart, REVIEW OFFICER OF HARNETT COUNTY, CERTIFY THAT THE MAP OR PLAT TO WHICH THIS CERTIFICATION IS AFFIXED MEETS ALL STATUTORY REQUIREMENTS FOR RECORDING

9/27/00 — Rae C. Barnhart
DATE: — REVIEW OFFICER

HARNETT COUNTY, N.C.
FILED 9-27-2000 TIME 3:10 p.m.
MAP NO. 2000-586
REGISTER OF DEEDS
KIMBERLY S. HARGROVE
BY: Elmira M. Lean
~~ASSISTANT~~ DEPUTY REG. OF DEEDS

LEGEND

LINES NOT SURVEYED----------
LINES SURVEYED----------
EIP--------EXISTING IRON PIPE
ECM-------EXISITING CONCRETE MONUMENT
NIP-------NEW IRON PIPE
PKN-------P.K. NAIL SET
ELS-------EXISTING LIGHTWOOD STAKE
N/F-------NOW OR FORMERLY
R/W-------RIGHT OF WAY
C/L-------CENTERLINE
NIS-------NEW IRON STAKE
EIS-------EXISTING IRON STAKE
EIP/EIS---(CONTROL CORNER)

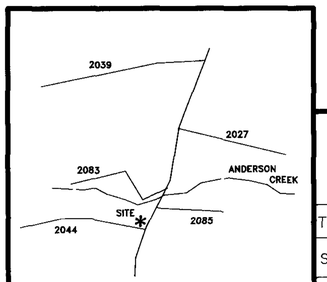

VICINITY MAP

LOT RECOMBINATION

SURVEY FOR:
THOMAS GARLAND PARKER &
ANGELA M. PARKER

BENNETT SURVEYS, INC.
1662 CLARK RD., LILLINGTON, N.C. 27546
(910) 893-5252

TOWNSHIP STEWART'S CREEK	COUNTY HARNETT	25 0 50	SURVEYED BY: RWB	FIELD BOOK DC # 2
STATE: NORTH CAROLINA	DATE: SEPTEMBER 21,2000	SCALE: 1" = 50'	DRAWN BY: RVB	DRAWING NO.
ZONE NOT ZONED	TAX PARCEL IDH: 12-0555-0197 12-0555-0168	CHECKED & CLOSURE BY: MRB		00242

MAP # 2000-586