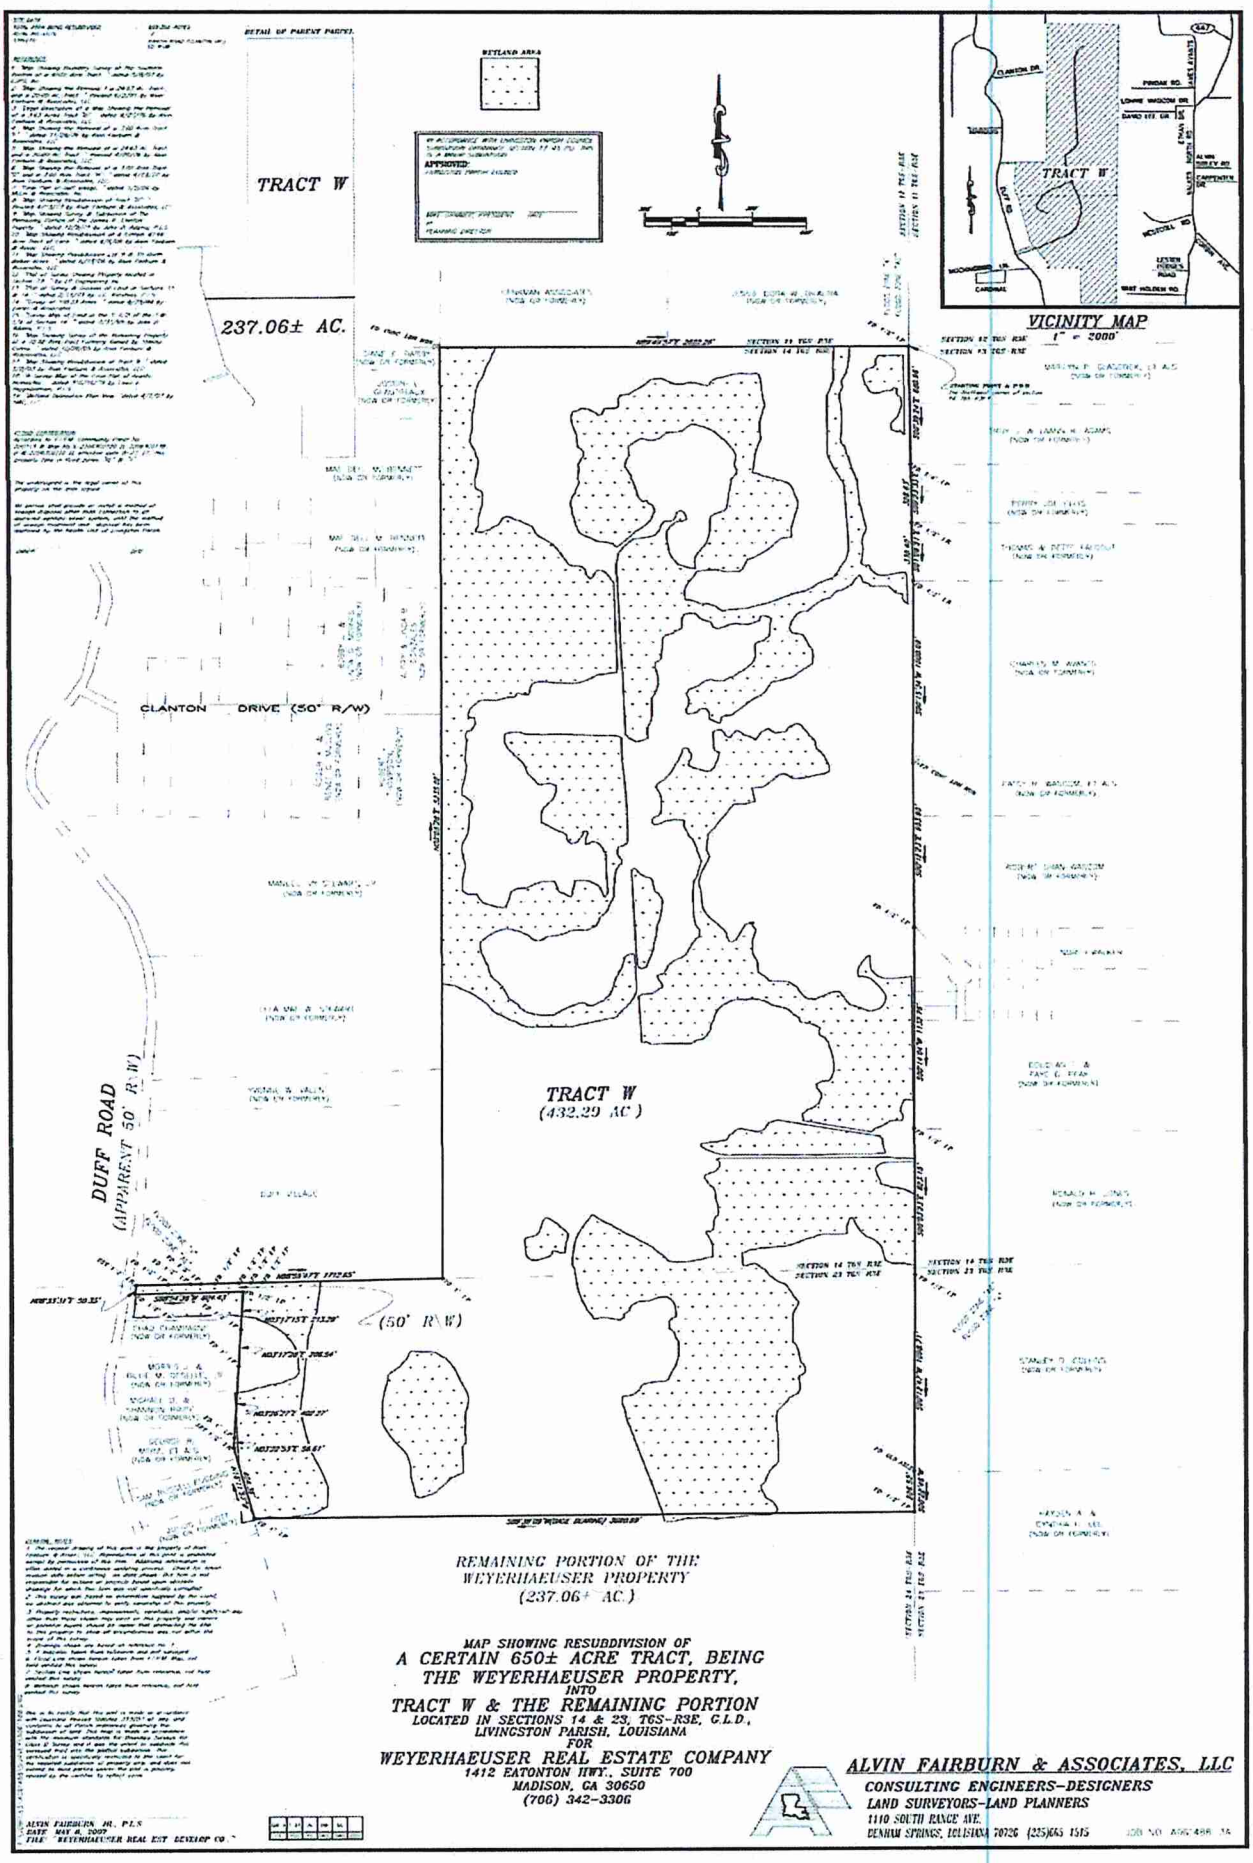
TRACT W
237.06± AC.
CLANTON DRIVE (50' R/W)
DUFF ROAD
(APPARENT 50' R/W)
TRACT W
(432.29 AC)
(50' R/W)
REMAINING PORTION OF THE
WEYERHAEUSER PROPERTY
(237.06± AC.)
VICINITY MAP
1" = 2000'
MAP SHOWING RESUBDIVISION OF
A CERTAIN 650± ACRE TRACT, BEING
THE WEYERHAEUSER PROPERTY,
INTO
TRACT W & THE REMAINING PORTION
LOCATED IN SECTIONS 14 & 23, T6S-R3E, G.L.D.,
LIVINGSTON PARISH, LOUISIANA
FOR
WEYERHAEUSER REAL ESTATE COMPANY
1412 EATONTON HWY., SUITE 700
MADISON, GA 30650
(706) 342-3306
ALVIN FAIRBURN & ASSOCIATES, LLC
CONSULTING ENGINEERS-DESIGNERS
LAND SURVEYORS-LAND PLANNERS
1110 SOUTH RANGE AVE.
DENHAM SPRINGS, LOUISIANA 70726 (225)665 1515