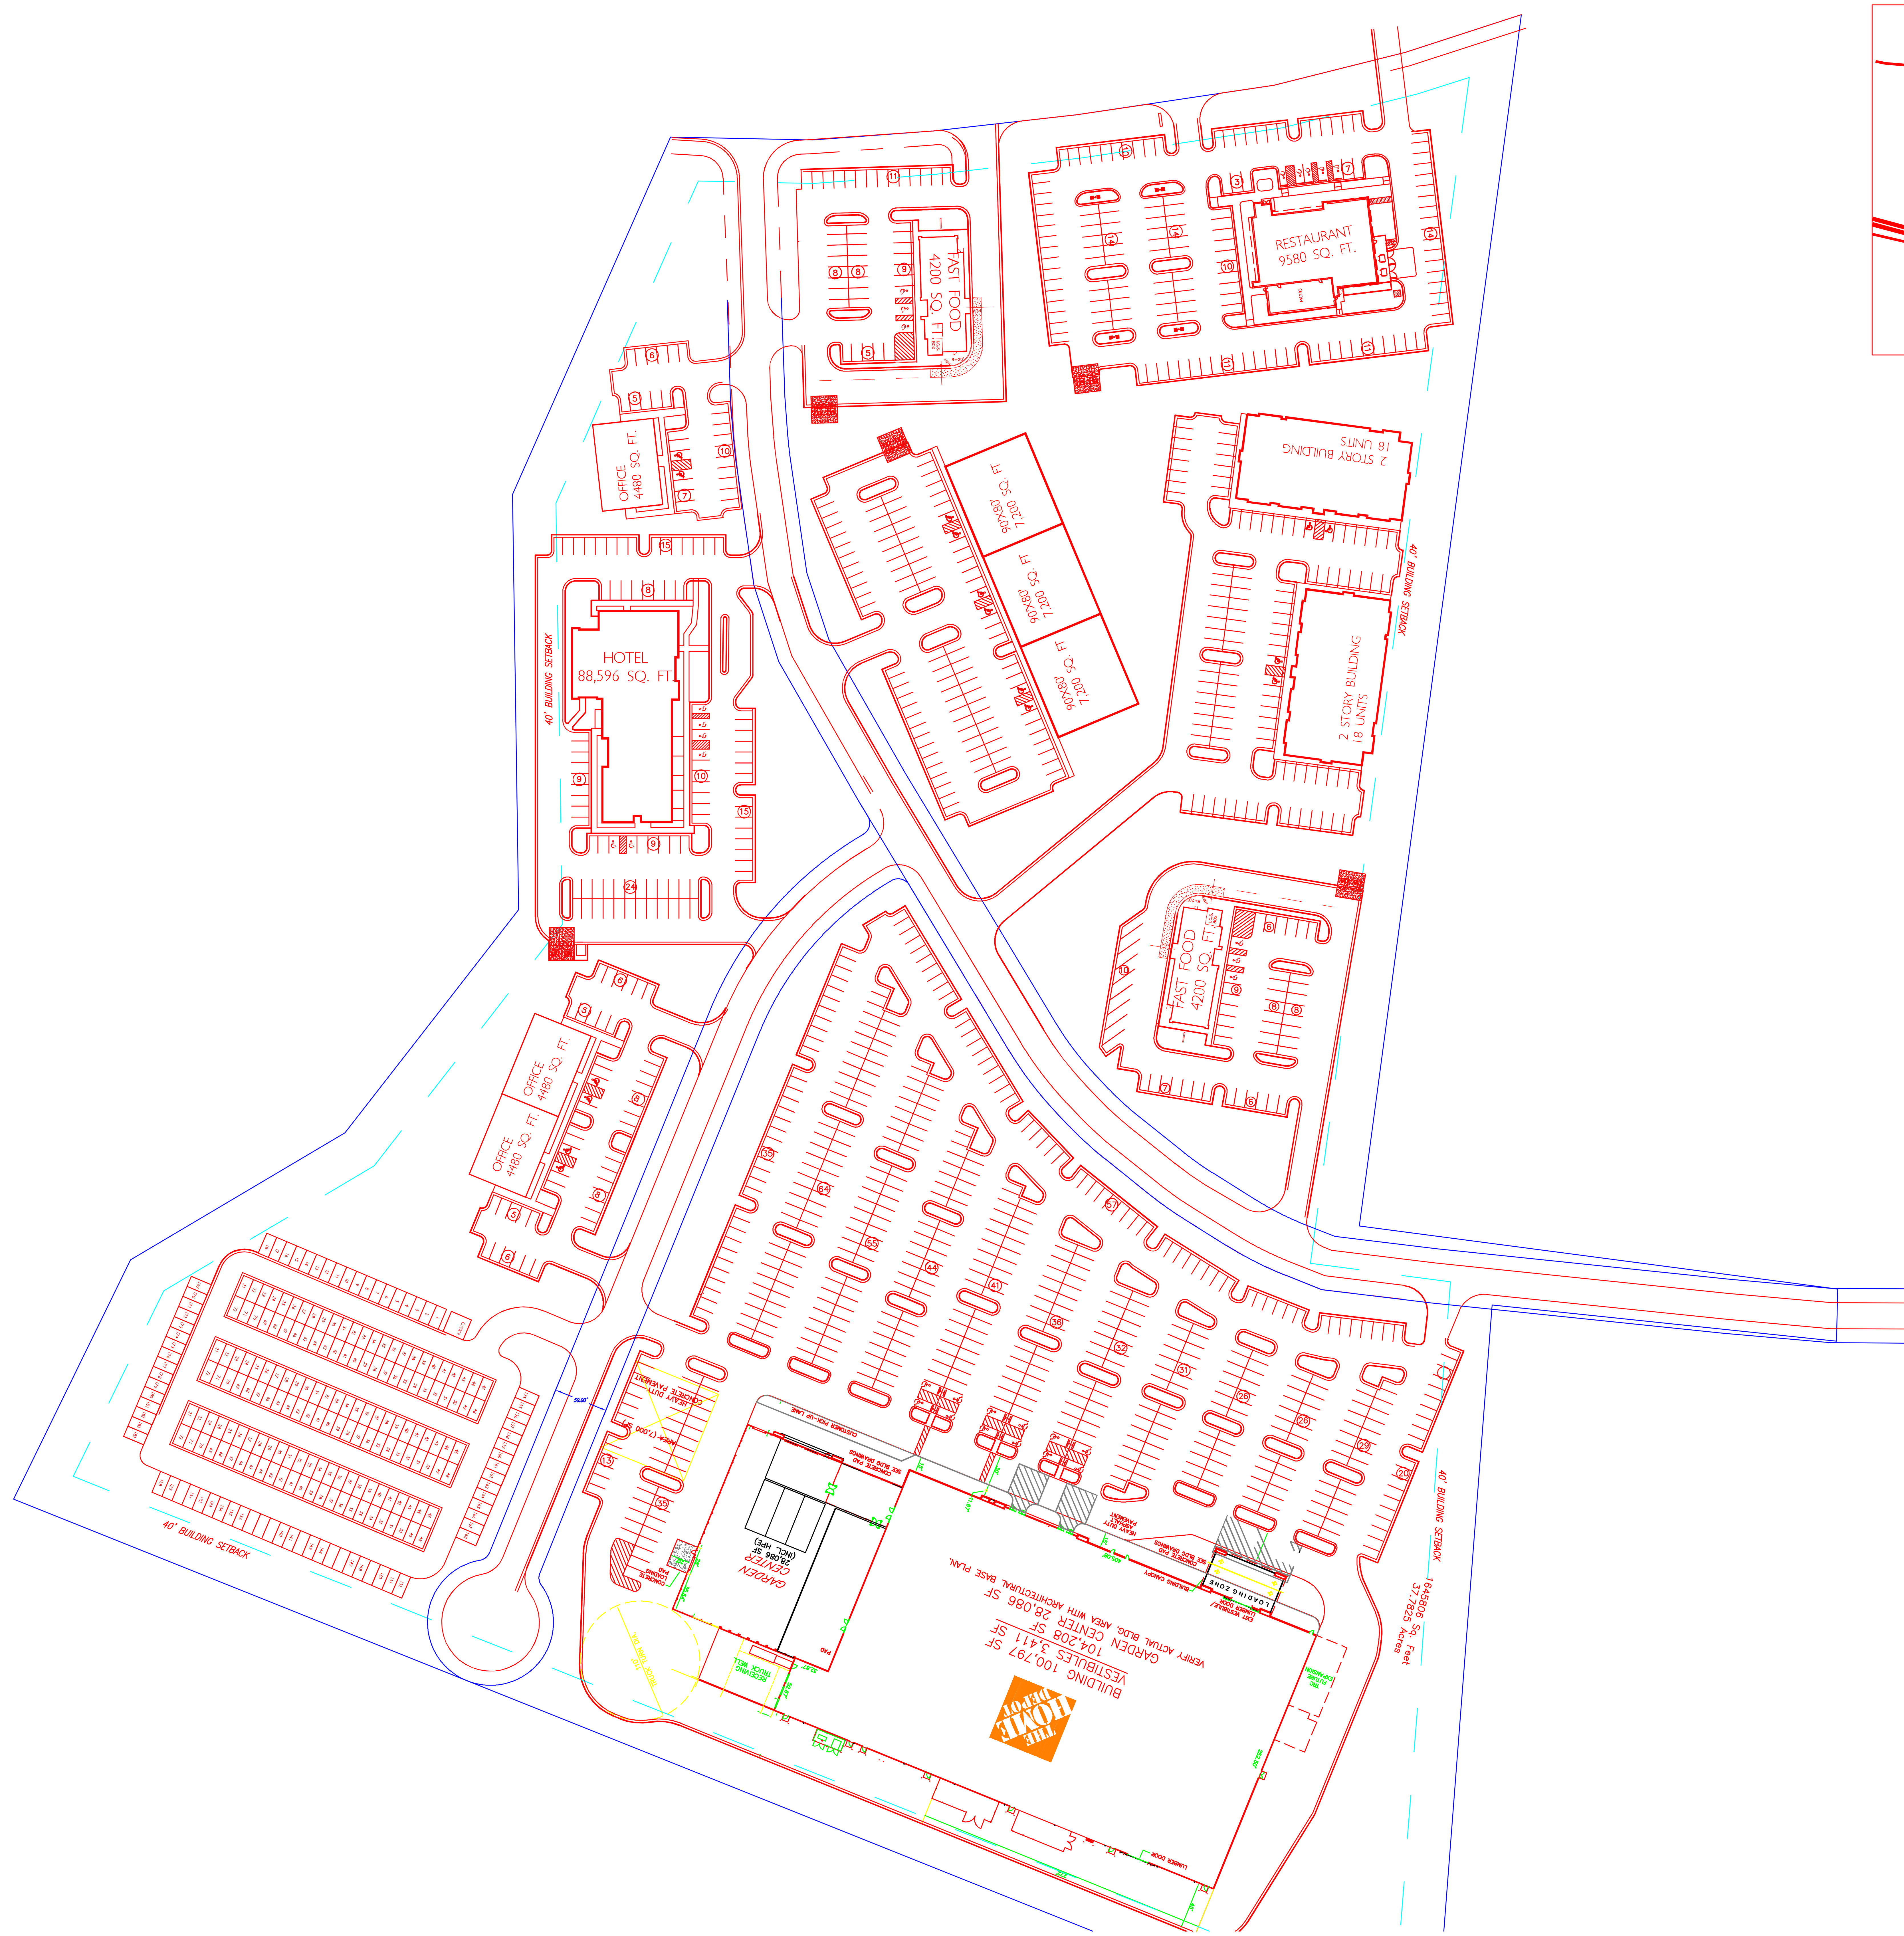

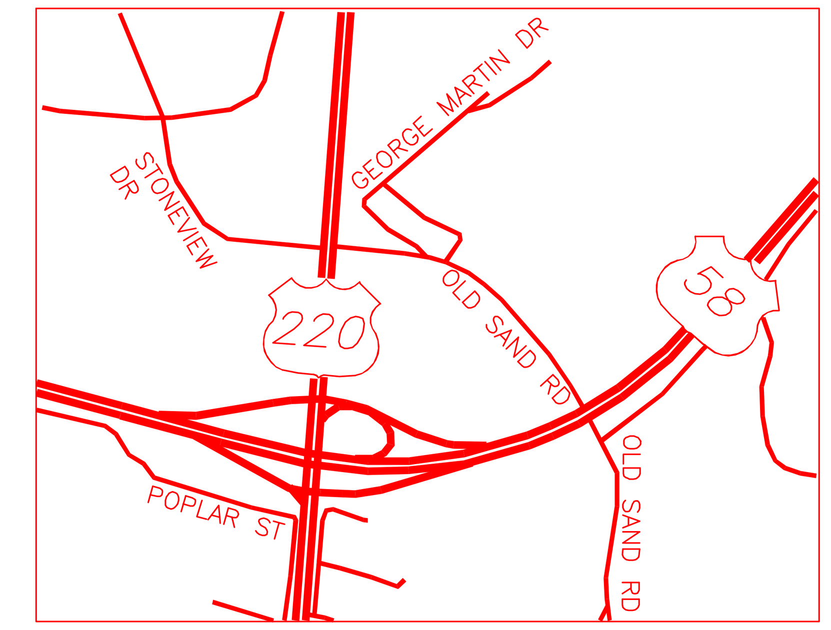

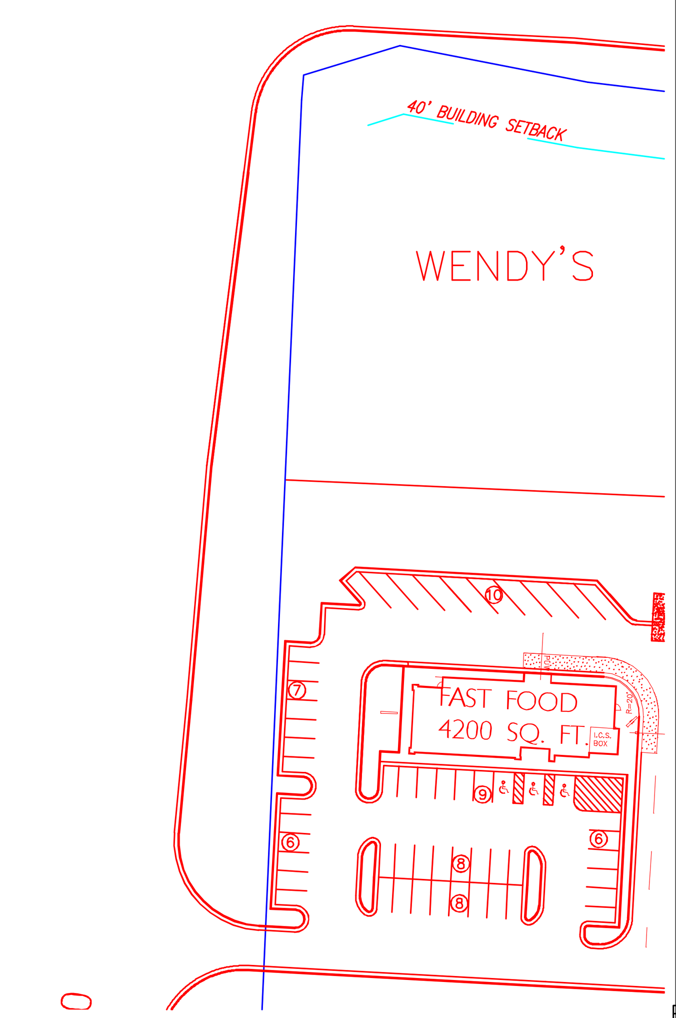

LE&D
PROFESSIONALS, P.C.

RIVER RUN EXECUTIVE OFFICES
SUITE-B
110 EXCHANGE STREET
DANVILLE, VA. 24541

N.C. LICENSE: # C-2577
V.A. LICENSE: # 0404-001401

PHONE NO. (434) 792-3680
FAX NO. (434) 792-3685
www.landeng.com

COMMERCIAL DEVELOPMENT VIRGINIA AVENUE
J & R MANAGEMENT, INC.
ROUTE 220, BUSINESS , VIRGINIA AVENUE

P-LAYOUT-7

REVISIONS

NO.	DATE	DESCRIPTION	BY

Sheet No. 1 of 1

Date: OCTOBER 30, 2023

Scale: 1" = 80'

Project No.

Projects\VA\22-027-A044\eng\dwg\P-HENRY-COUNTY-LAYOUT-7