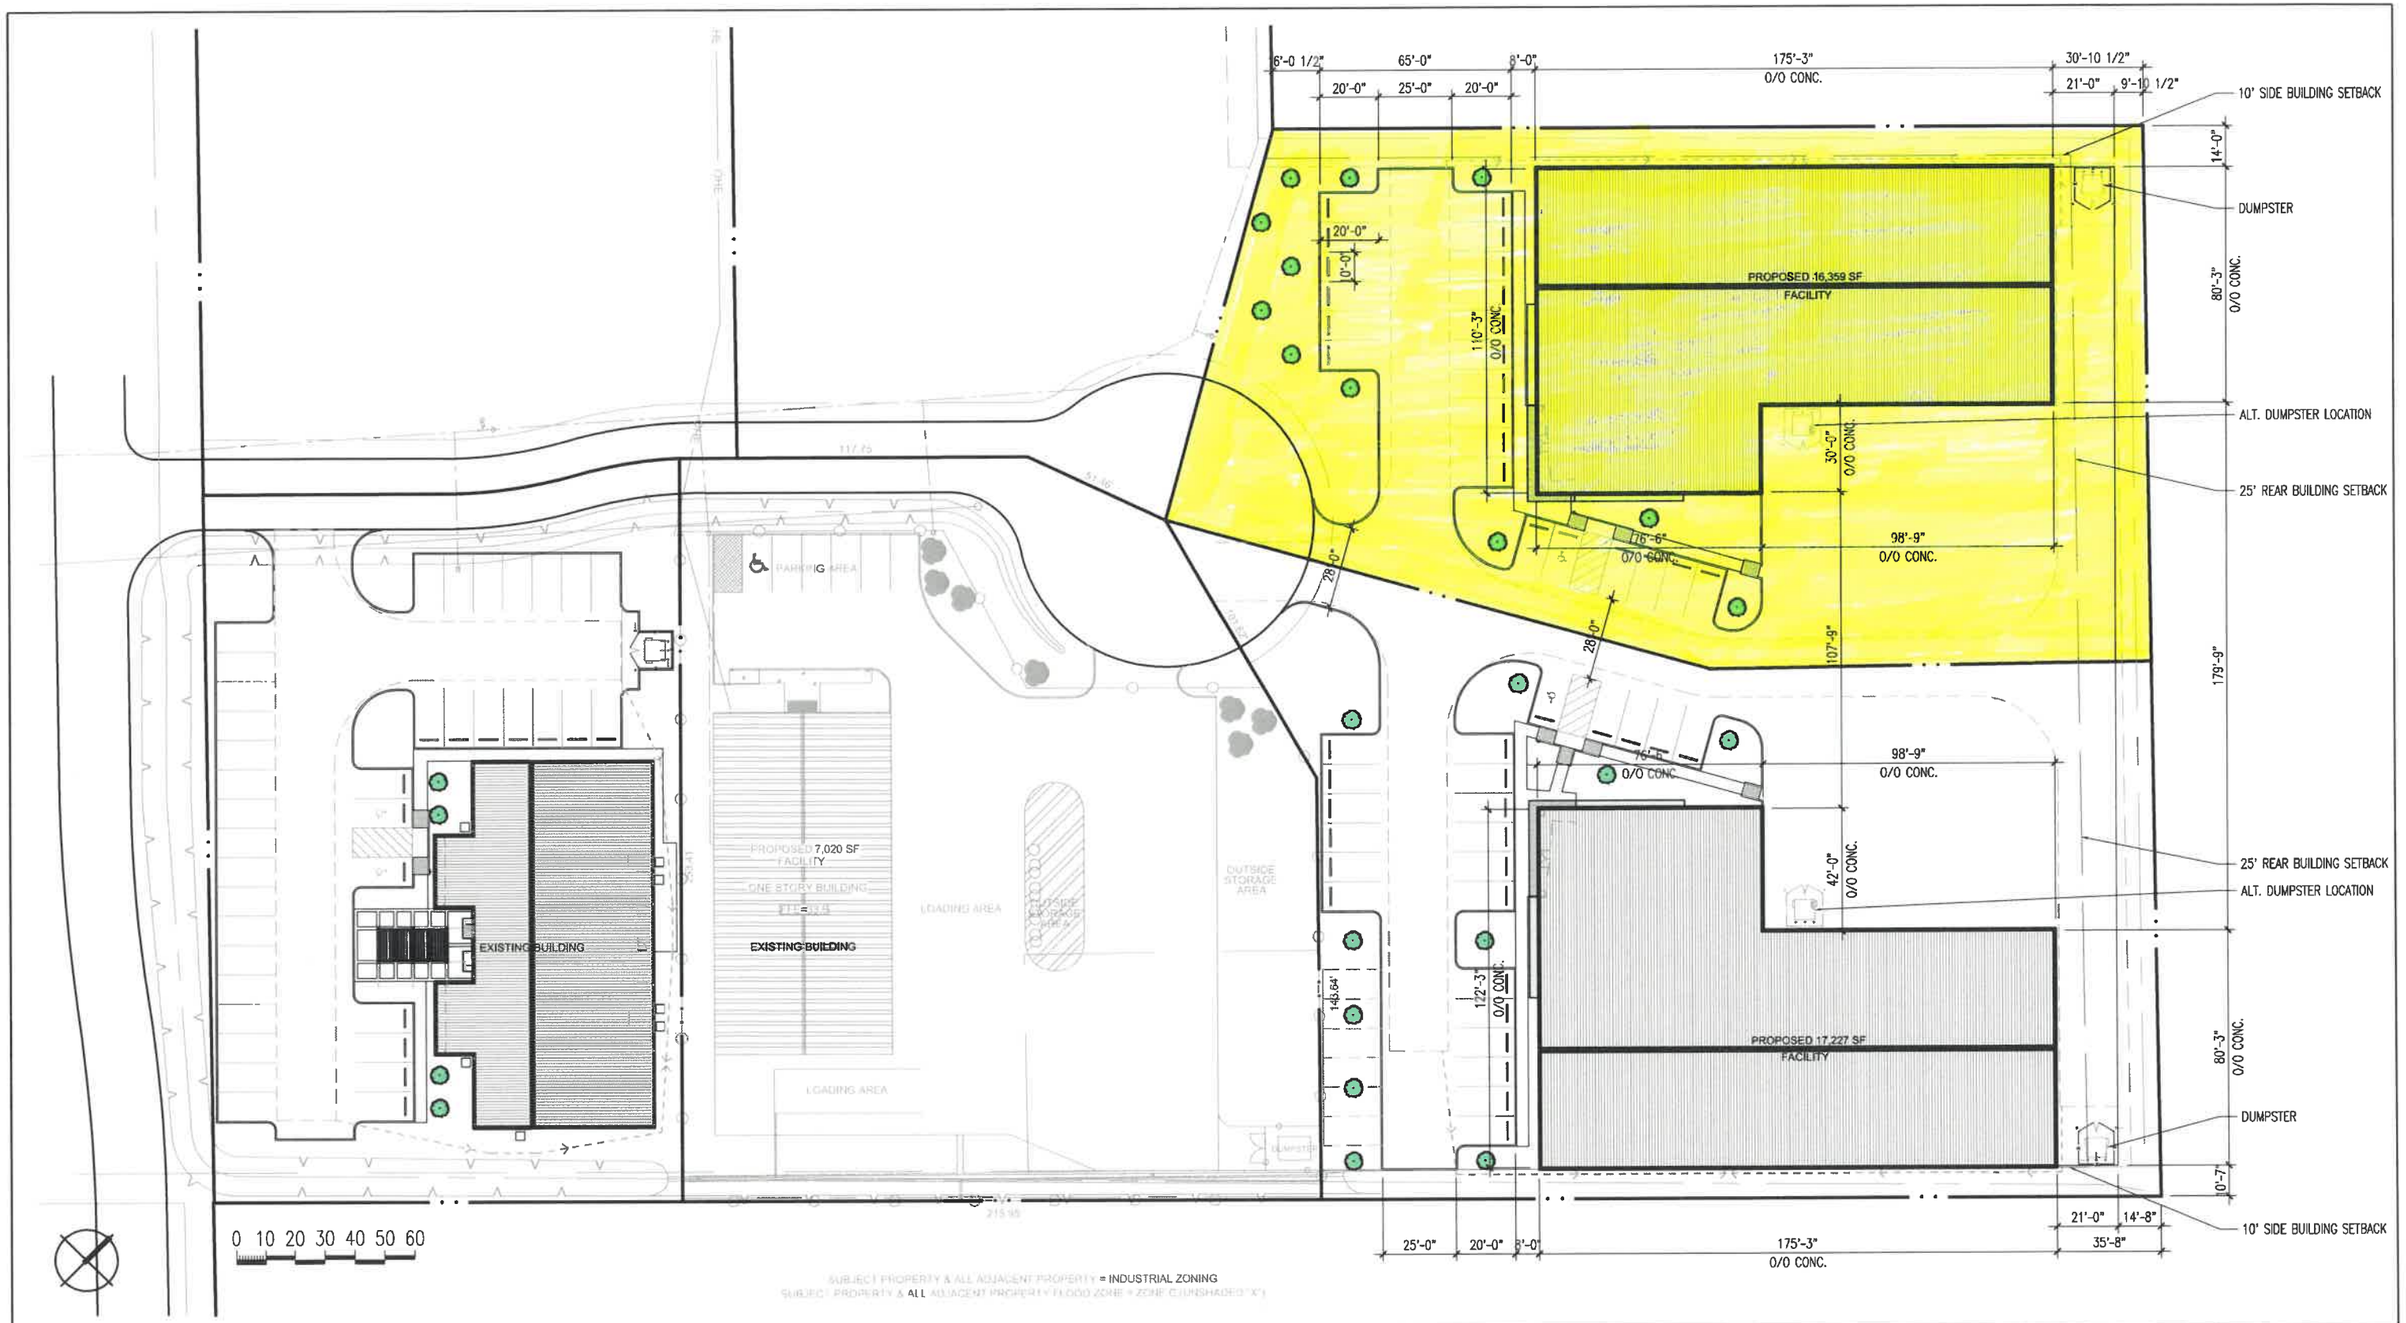

01 SITE PLAN
1" = 50'

HarryGendelArchitects
1807 Decatur
Houston, Texas 77007
ph: 713.266.6100
fax: 713.266.3661

SPEC WAREHOUSE BUILDINGS

FRIENDSWOOD BUSINESS PARK

F.M. 2351 -- FRIENDSWOOD, TEXAS 77546

DATE:	ISSUE/REVISION:
03/17/2020	ISSUED FOR REVIEW
03/06/2020	REVISED FOR REVIEW

DATE:	ISSUE/REVISION:

DRAWING: SITE

TITLE: SITE PLAN SCHEME 1