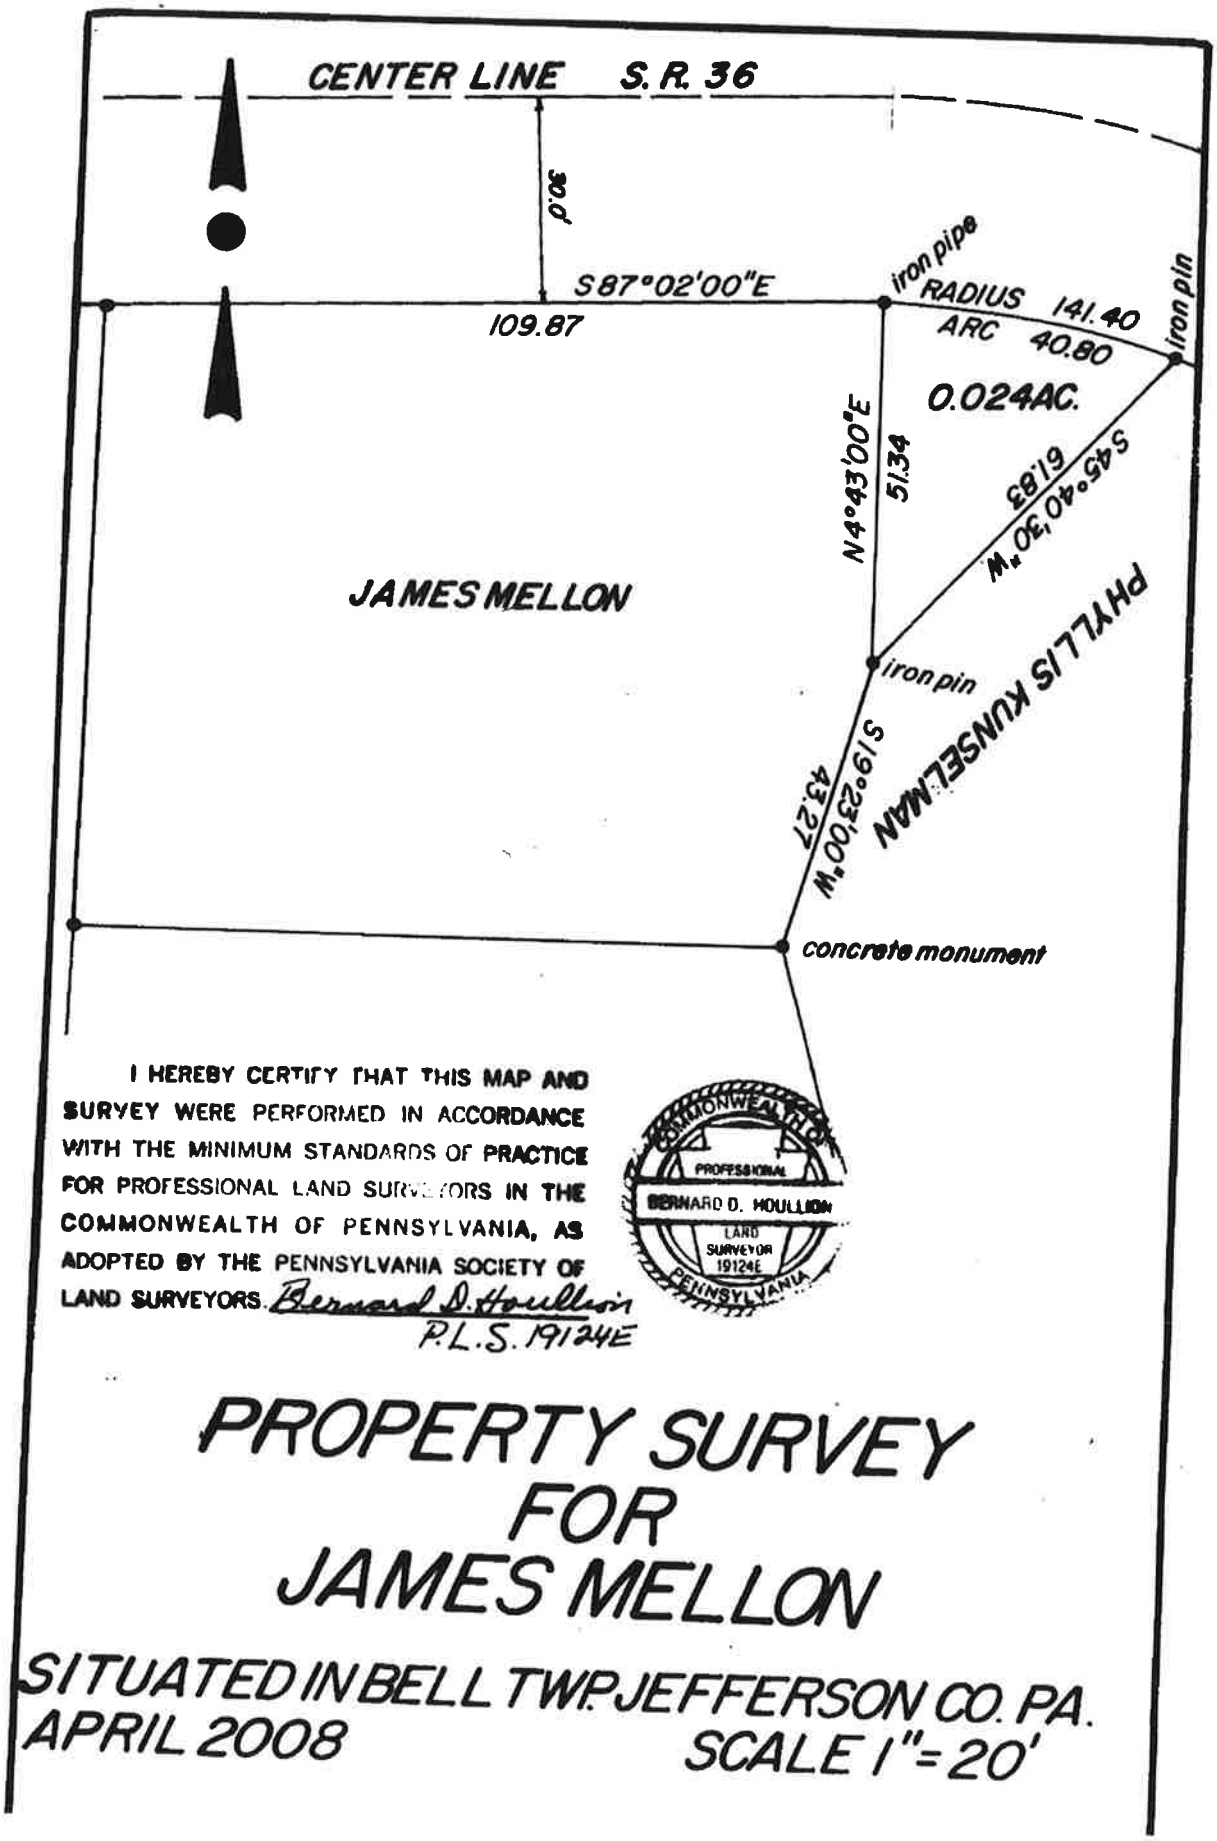

I HEREBY CERTIFY THAT THIS MAP AND SURVEY WERE PERFORMED IN ACCORDANCE WITH THE MINIMUM STANDARDS OF PRACTICE FOR PROFESSIONAL LAND SURVEYORS IN THE COMMONWEALTH OF PENNSYLVANIA, AS ADOPTED BY THE PENNSYLVANIA SOCIETY OF LAND SURVEYORS. Bernard D. Houllion
P.L.S. 19124E

COMMONWEALTH OF PENNSYLVANIA
PROFESSIONAL
BERNARD D. HOULLION
LAND SURVEYOR
19124E

PROPERTY SURVEY FOR JAMES MELLON

SITUATED IN BELL TWP. JEFFERSON CO. PA.
APRIL 2008 SCALE 1" = 20'