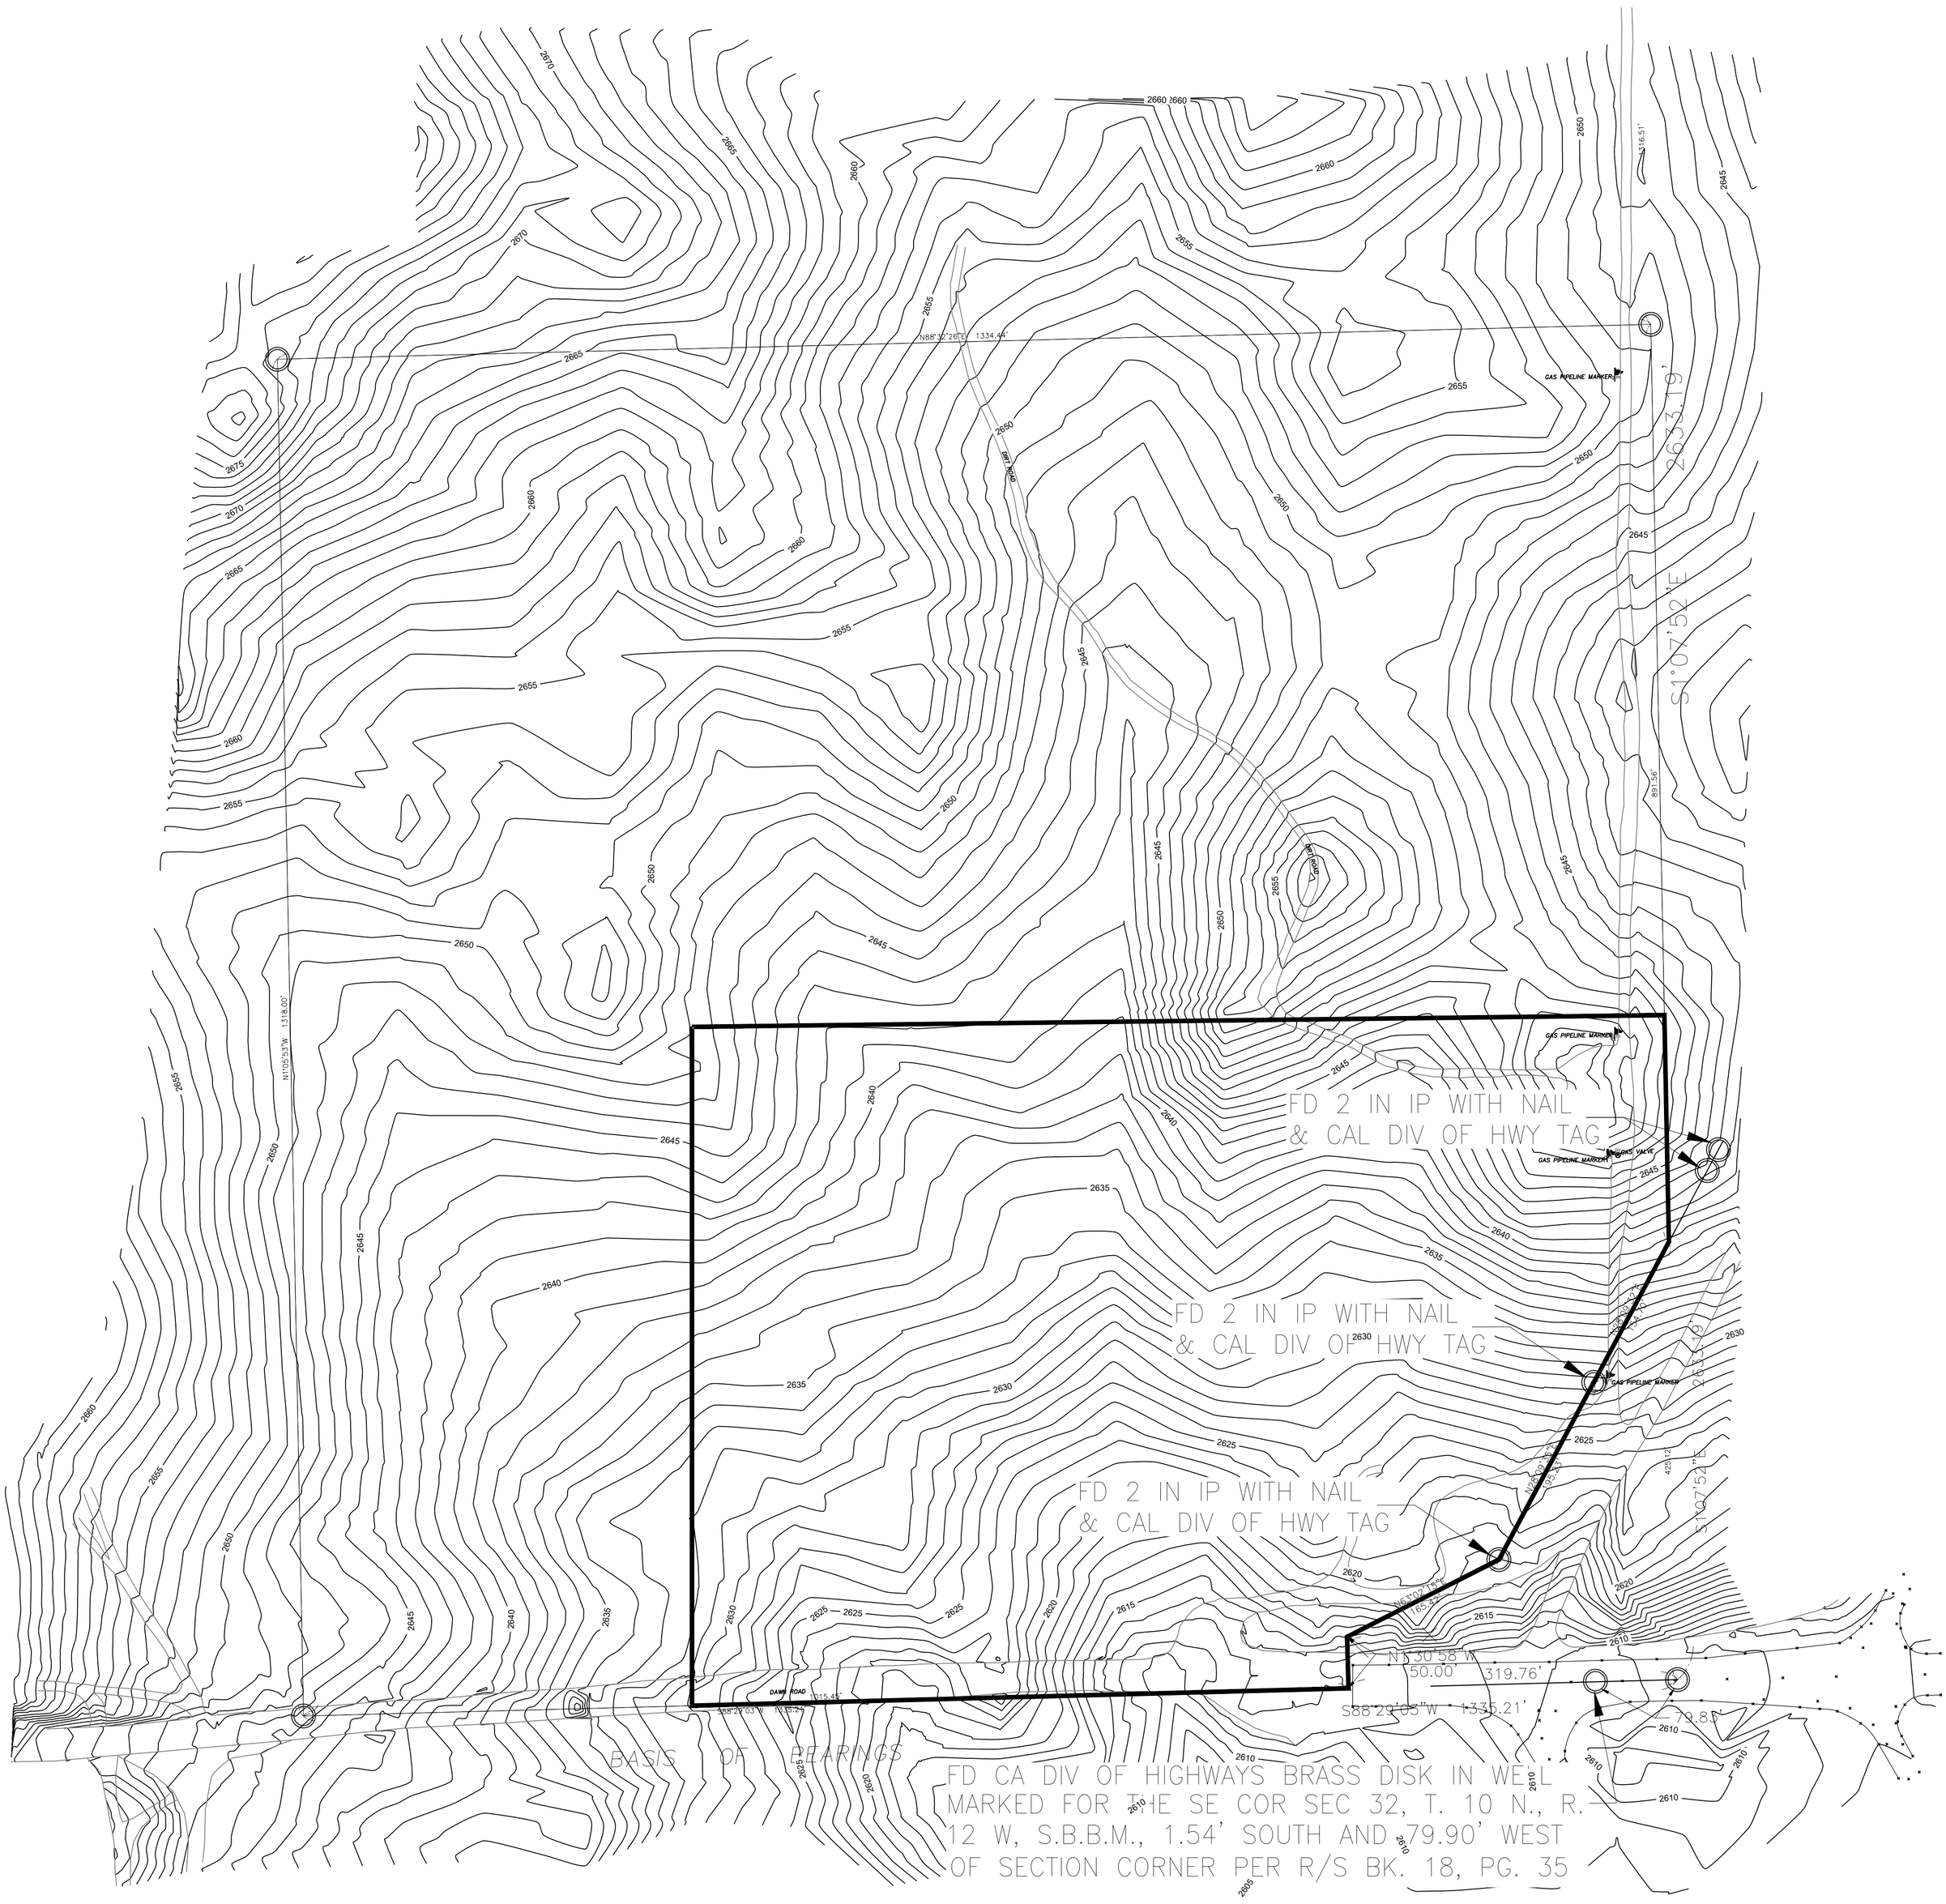
FD 2 IN IP WITH NAIL
& CAL DIV OF HWY TAG
FD 2 IN IP WITH NAIL
& CAL DIV OF HWY TAG
FD 2 IN IP WITH NAIL
& CAL DIV OF HWY TAG
BASIS OF BEARINGS
FD CA DIV OF HIGHWAYS BRASS DISK IN WELL
MARKED FOR THE SE COR SEC 32, T. 10 N., R.
12 W, S.B.B.M., 1.54' SOUTH AND 79.90' WEST
OF SECTION CORNER PER R/S BK. 18, PG. 35
GAS PIPELINE MARKER
GAS VALVE
DIRT ROAD
N88°32'26"E 1334.44'
N1°05'53"W 1318.00'
S1°07'52"E 2633.19'
N1°30'58"W
50.00'
319.76'
S88°29'05"W 1335.21'
79.85'
TA Express Rosamond
+/- 12.86 Acres
Site to be flat @ 2615'