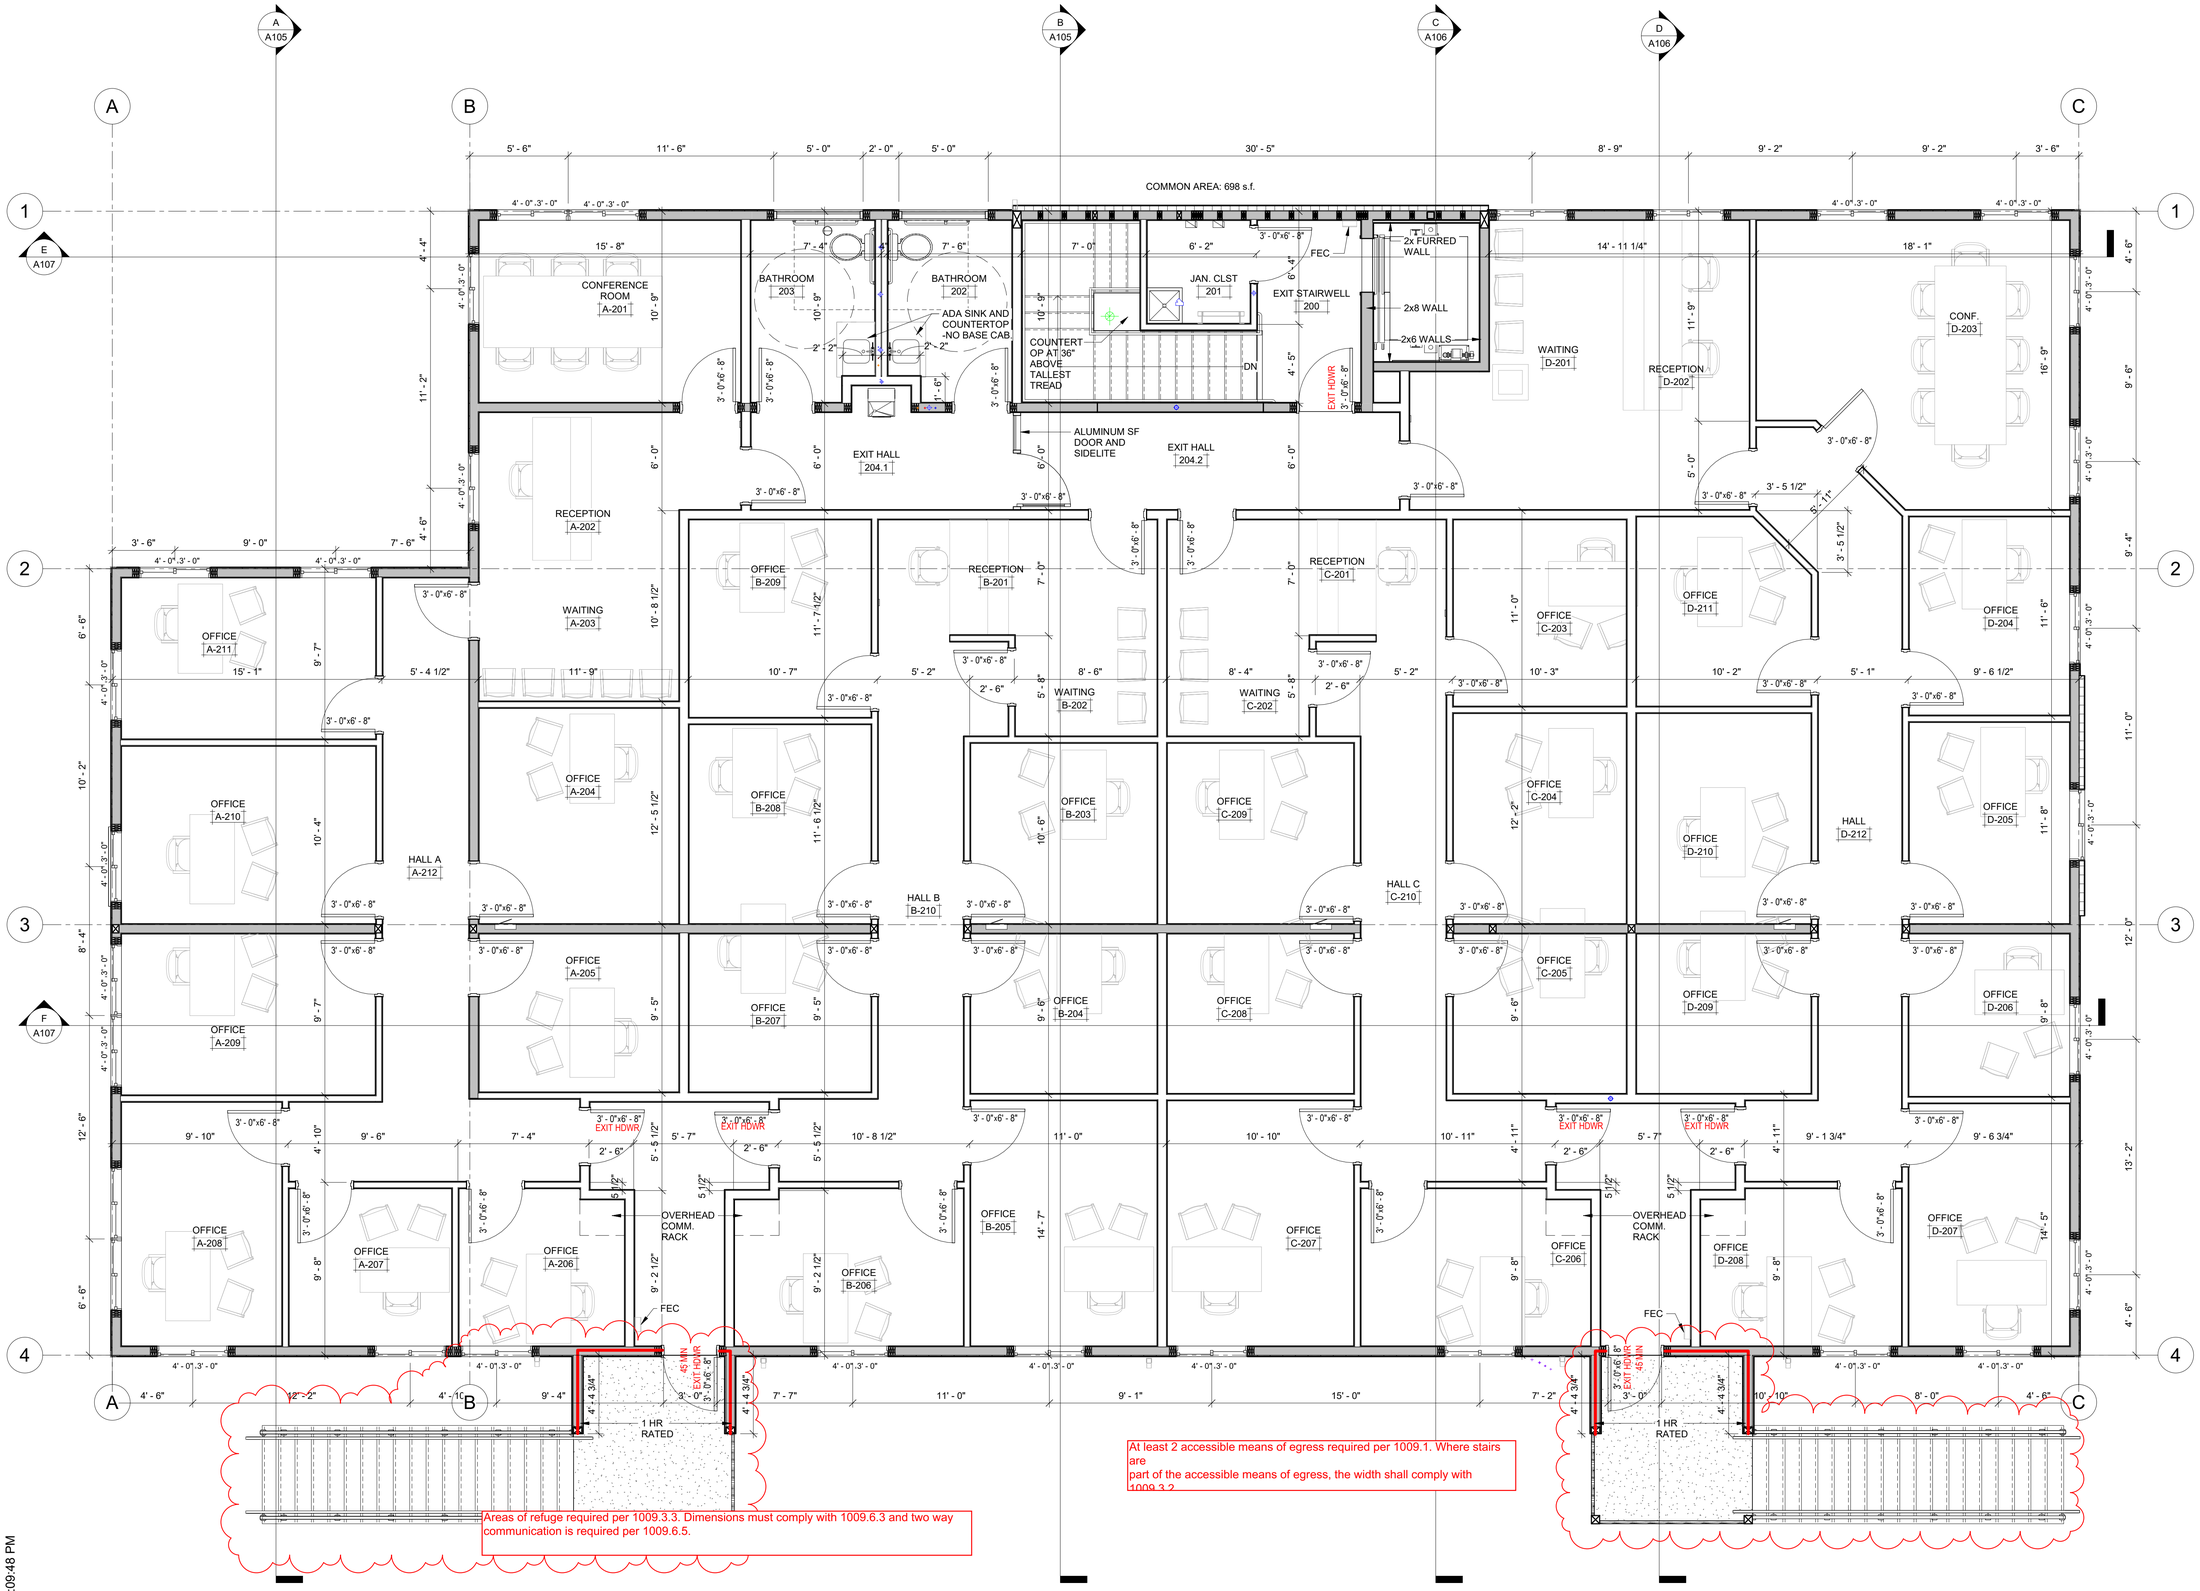

1 LEVEL 2
1/4" = 1'-0"

4/24/2023 2:09:48 PM

Revision Schedule		
Number	Description	Date
1	CITY REV. CHANGES	2023.04

OZ architects
531 N. Higgins Avenue
Missoula, Montana 59802
ph: 406.728.3013
www.oza.com

© 2023 OZ Architects

HARRIER OFFICE BUILDING

GEOCODE: 04-2325-36-3-07-21-0000
WEST HARRIER, MISSOULA MT.

FLOOR PLAN - LEVEL 2

Date: 2023.04.24 Project No: 22.055

A102