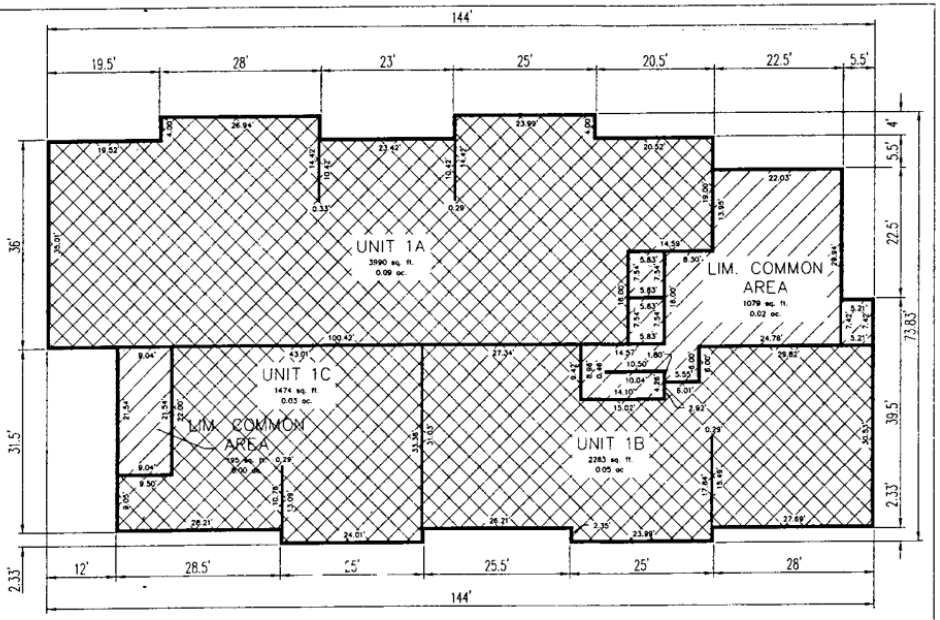

BUILDING 2
MAIN FLOOR

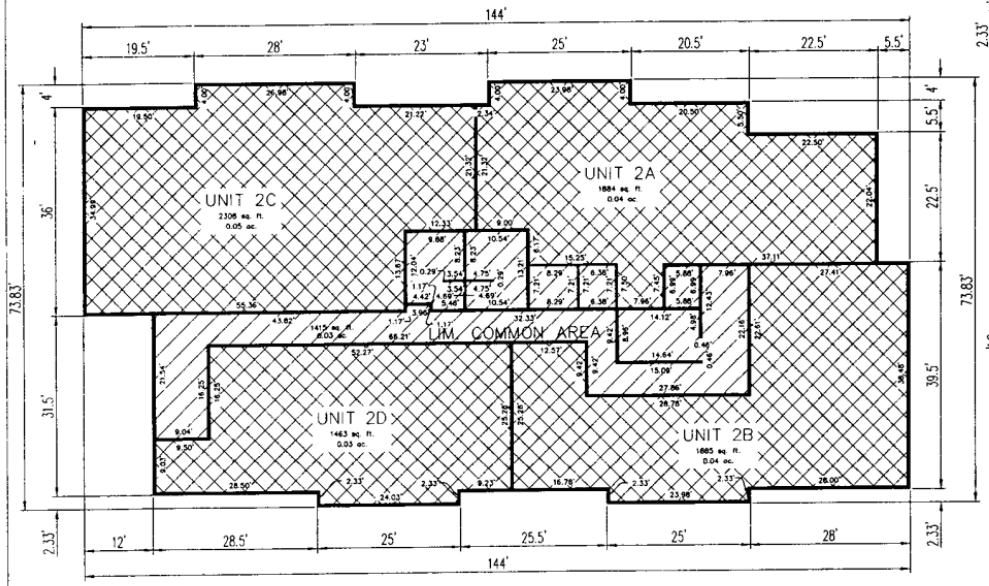

BUILDING 2
SECOND FLOOR

PRIVATE OWNERSHIP AREA

LIMITED COMMON AREA

(24"x36")
SCALE 1" = 10'
(11"x17")
SCALE 1" = 20'

NOTE:
INTENT IS TO MATCH CONFIGURATION ON SHEET 1

19275 3 of 7

NO.	REVISIONS	BY	DATE	REV. CODO FILE
5				
4				
3				
2				
1				

DESIGNED BY:		DATE:
DRAWN BY:		DATE:
CHECKED BY:		DATE:
APPROVED:		DATE:
CODO FILE:		DATE:

Z:\2020\20-012 Vista View\CADD\FINAL\PHASE 2\02-FINAL CONDO PLAT.dwg 12/7/2021 8:50:58 AM MST

ATLAS ENGINEERING L.L.C.

ENGINEER CONTACT INFO:
ATLAS ENGINEERING
PHONE: 801-655-0566
FAX: 801-655-0109
946 EAST 800 NORTH
SPANISH FORK, UT 84606

PARKWAY PLAZA CONDOMINIUMS
PHASE 2

BUILDING DETAILS
SPANISH FORK, UTAH

SHEET 3 OF 7

ENT 43610:2024 PG 1 OF 7
ANDREA ALLEN
UTAH COUNTY RECORDER
2024 Jul 1 04:19 PM FEE 344.00 BY KB
RECORDED FOR SPANISH FORK CITY