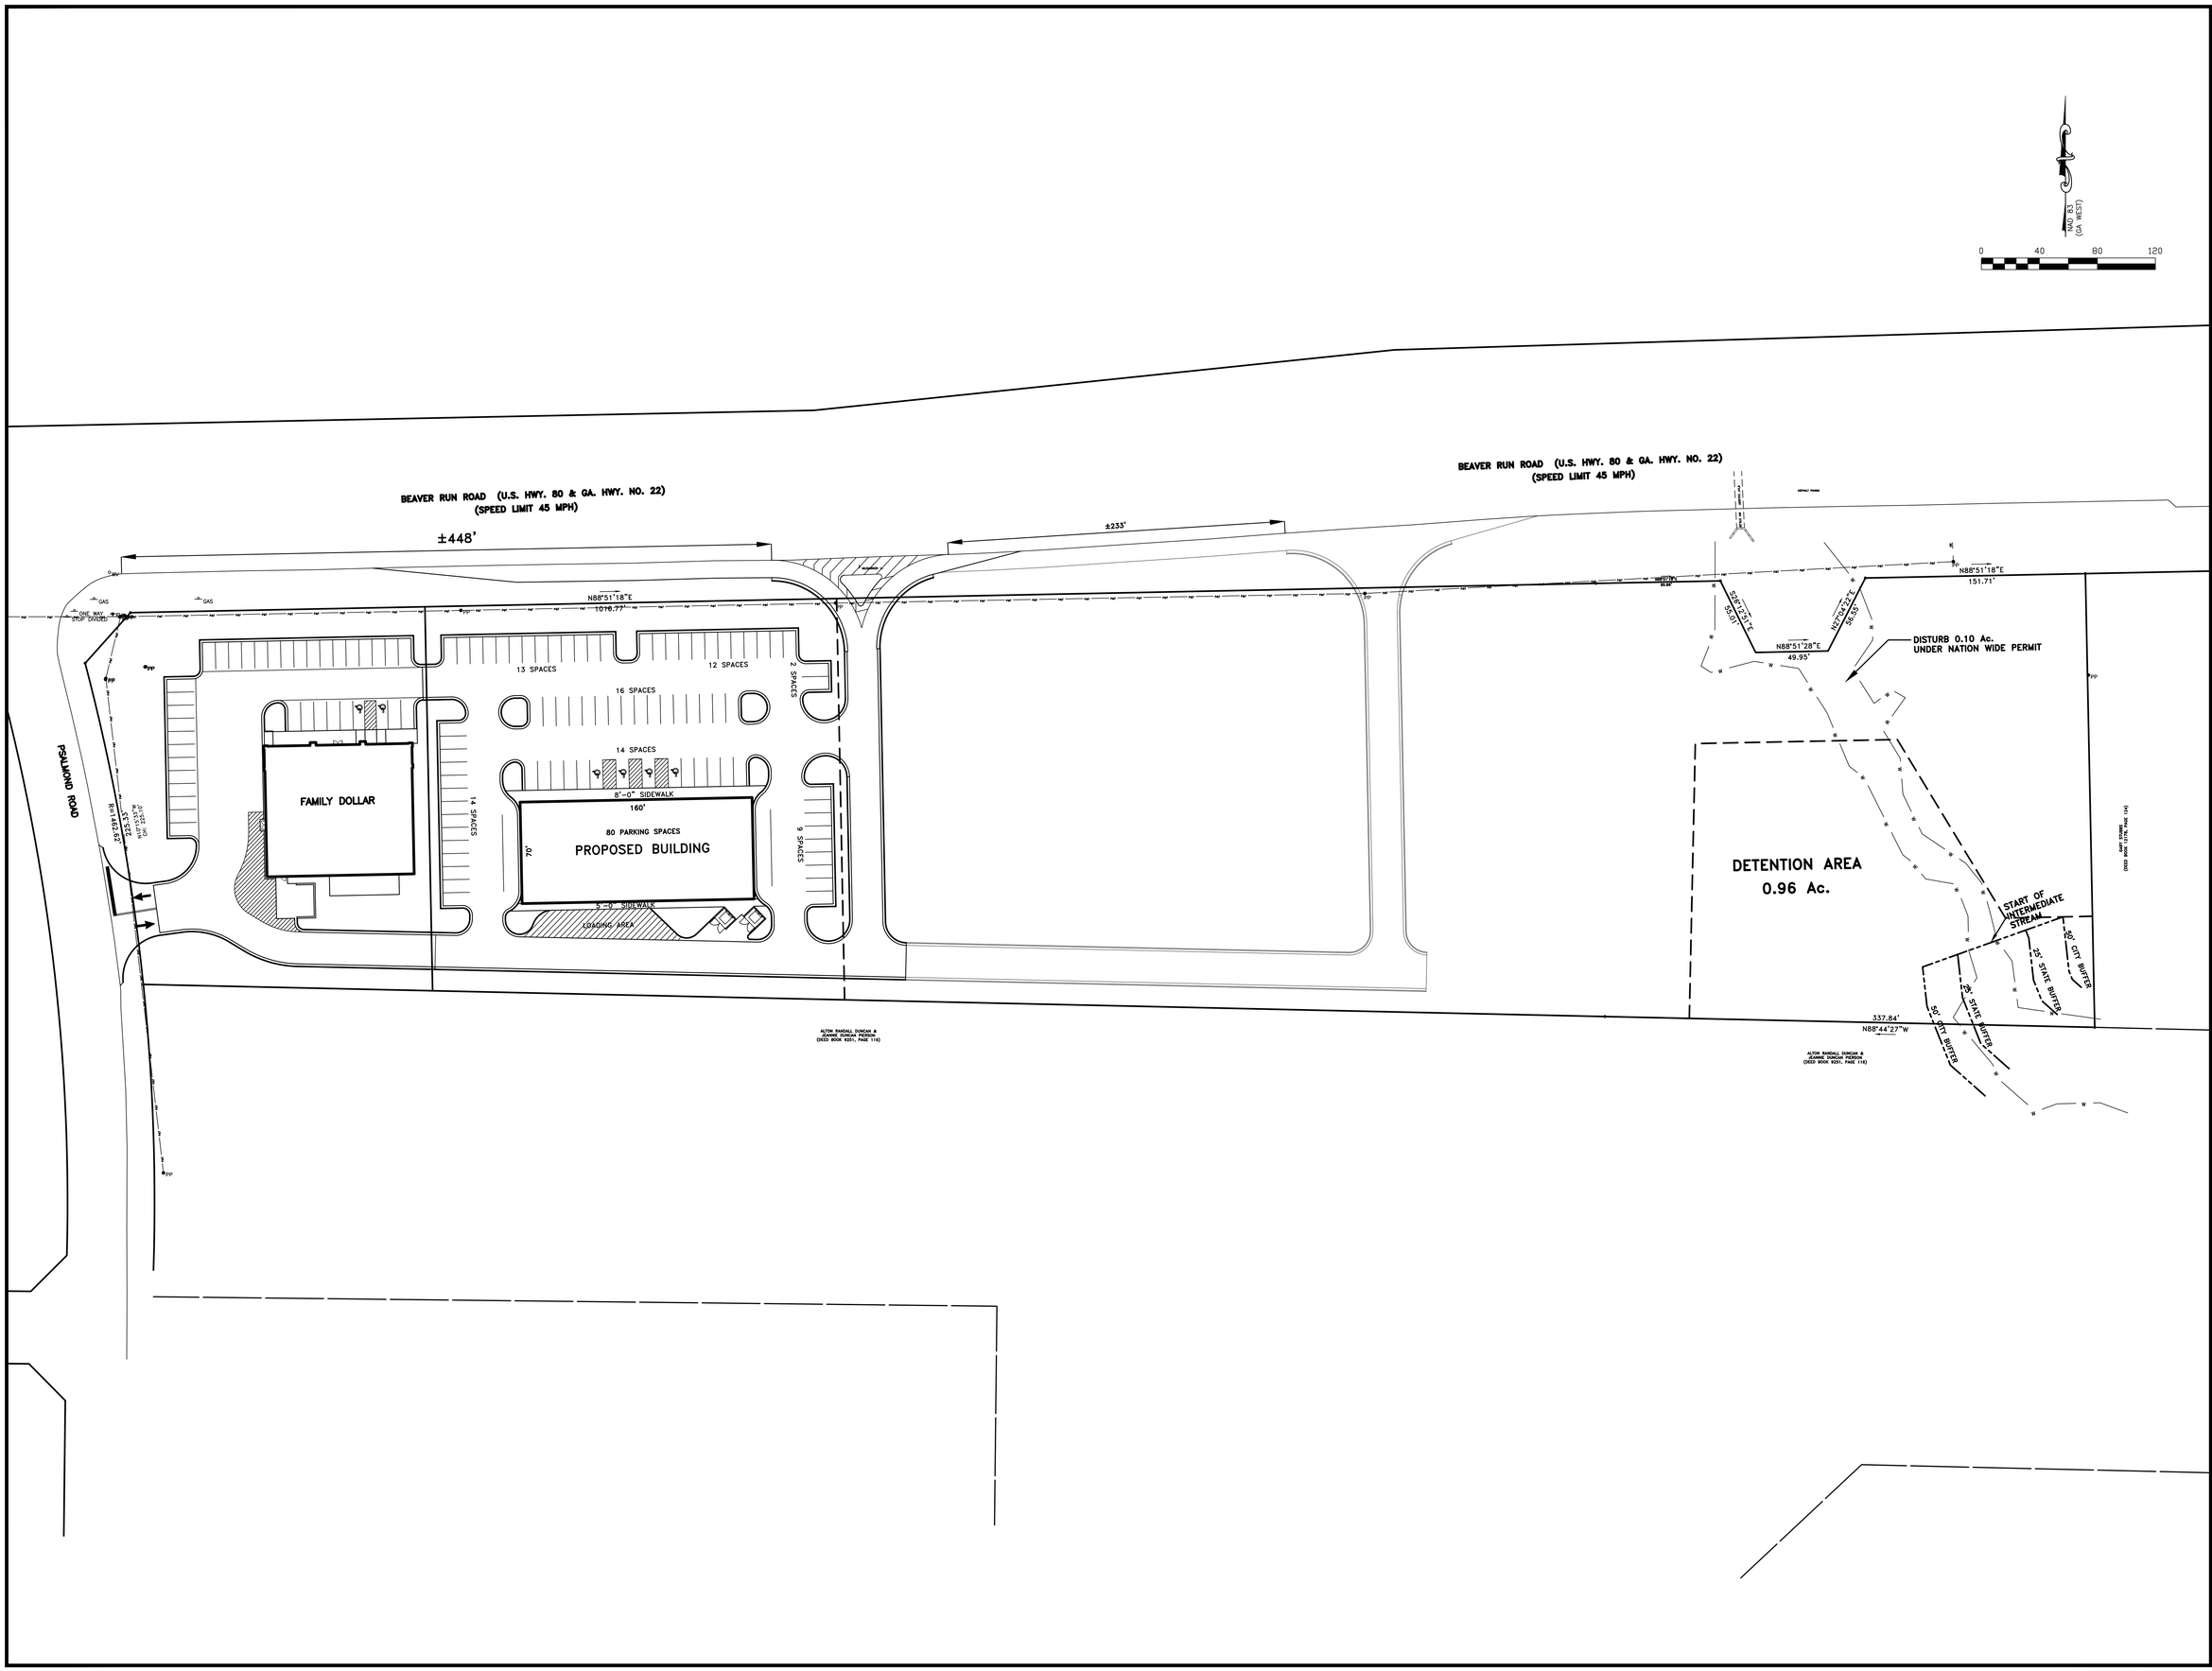

MOON MEEKS & ASSOCIATES, INC.
CIVIL ENGINEERS LAND SURVEYORS
PHONE: (706) 327-8306
FAX: (706) 323-0424
WWW.MOONMEEKS.COM
100 SOUTHERN WAY, SUITE A
COLUMBUS, GA 31904
P.O. BOX 4748 (31914)

PRELIMINARY LAYOUT PLAN

FUTURE DEVELOPMENT
HIGHLAND BEAVER RUN

LYING IN LAND LOT 93, 9th DISTRICT
COLUMBUS, MUSCOGEE COUNTY, GEORGIA

REVISIONS:

PRELIMINARY
FOR REVIEW ONLY

GSWCC#	8182
MMA#	2021113
DATE:	01/25/22
SCALE:	1" = 40'

SHEET No.

A

COORDINATE FILE: 7PSALMOND218045.crd DRAWING FILE: Z:\ENGINEERING\