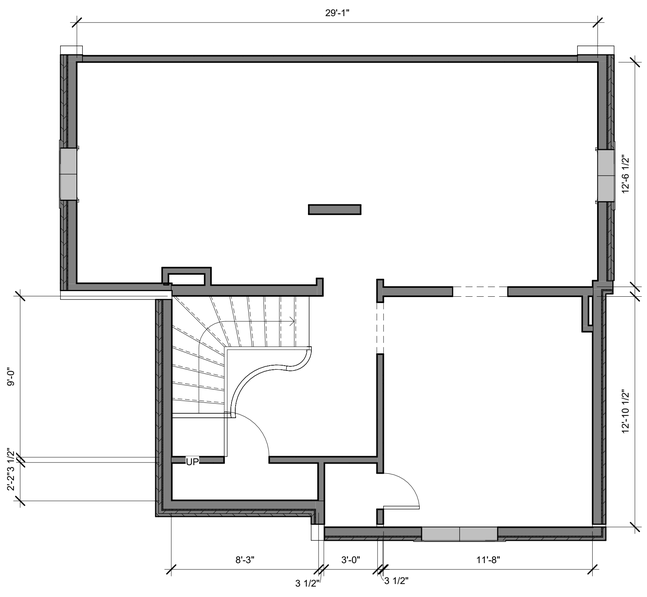

716 sq.ft. **SECOND LEVEL** SCALE: 1/4" = 1'-0" **2**

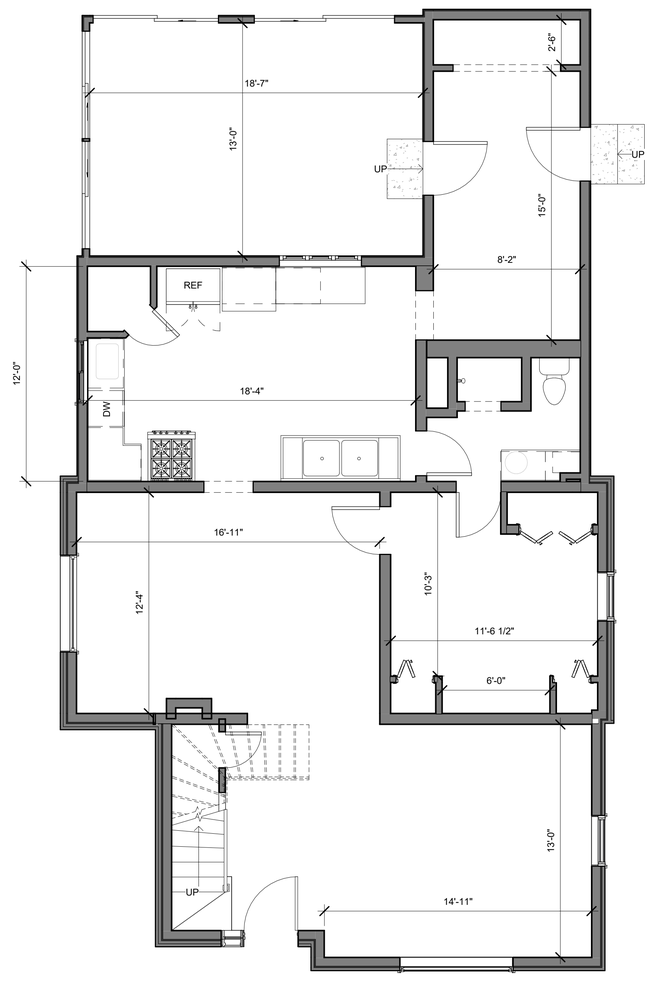

1,466 sq.ft. **MAIN LEVEL-** SCALE: 1/4" = 1'-0" **1**

DESIGNGROUP
3167 North Canyon Road
Provo, UT 84604
Phone: 801.358.9840
shane@w2designgroup.com

NOT FOR CONSTRUCTION
95% REVIEW SET

NOT FOR CONSTRUCTION - 95% REVIEW SET

SIP N HOUSE

109 E 300 S
SPANISH FORK, UTAH 84660

Revision Number	Revision Date

PROJECT NO.	
DATE	4/17/2024
DRAWN BY	SH
CHECKED BY	SW

SHEET DESCRIPTION
MAIN LEVEL PLAN

SHEET NUMBER
A-1.01

5/21/2025 10:35:18 AM C:\Users\shane\OneDrive\05 - Archive Projects\SIP N HOUSE\01 DRAWINGS\01-SD\OLD HOUSE- SIP N- SPANISH FORK.rvt