Condominium Plat

QUANTUM BUSINESS CENTER SUBDIVISION - LOT 1

TOTAL UNITS:	5
TOTAL TRACTS:	None
TOTAL AREA:	1.473 acres

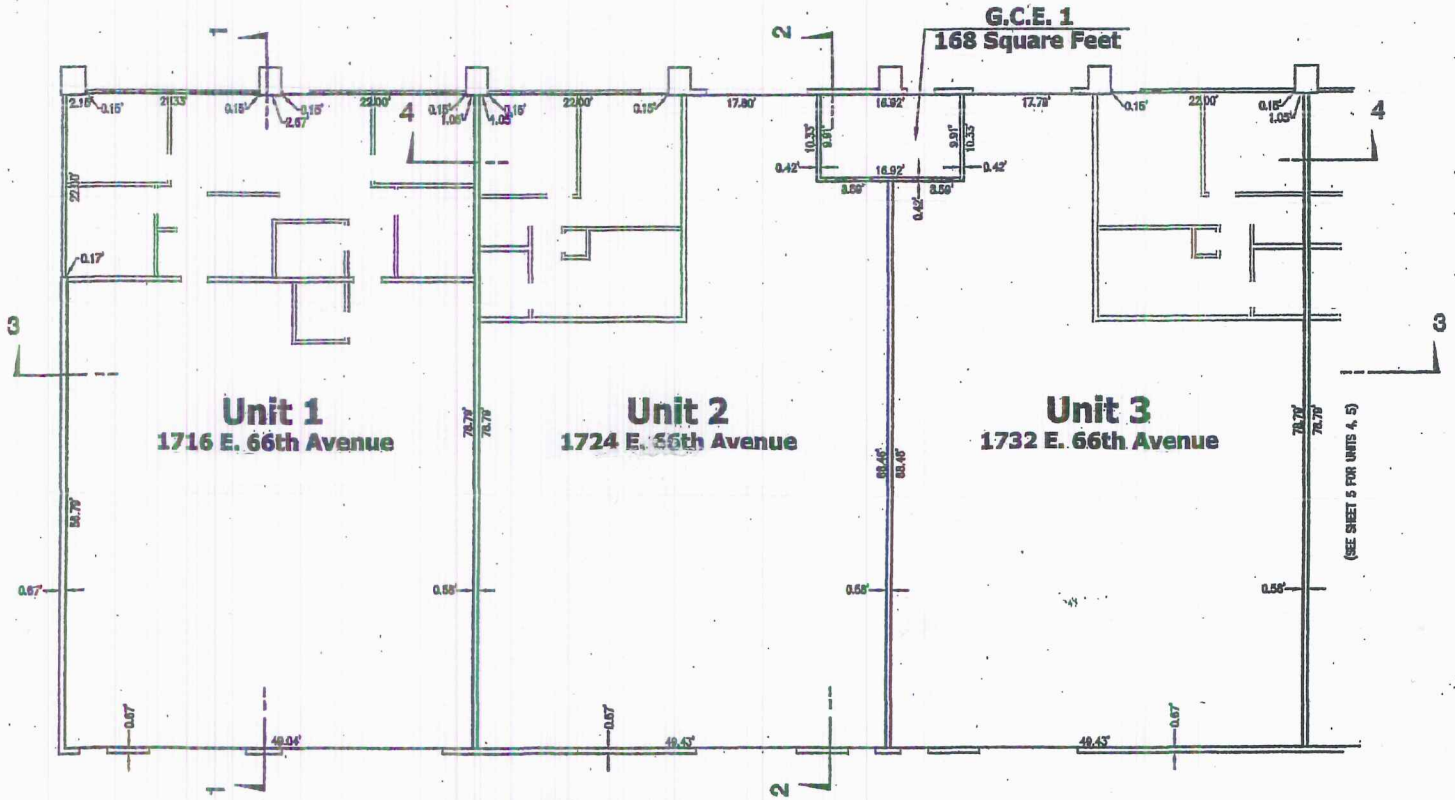

UNIT DIMENSION PLAN -- UNITS 1, 2, 3, G.C.E. 1

Scale: 1"=10'

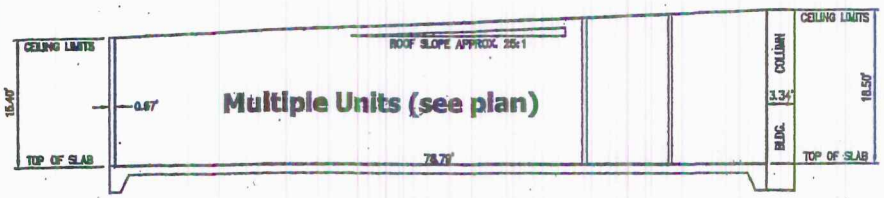

SECTION 1-1

Scale: 1"=10'

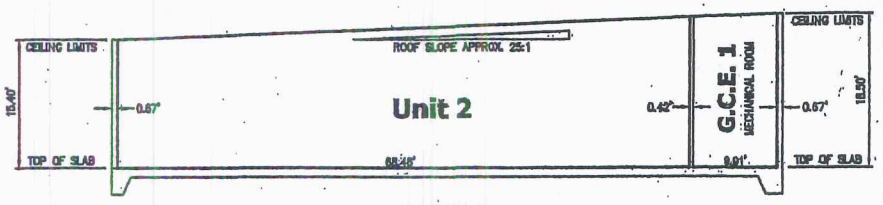

SECTION 2-2

Scale: 1"=10'

UNIT DIMENSION PLANS, UNITS 1, 2, 3, G.C.E. 1 BUILDING SECTIONS

Drawn: F.Z.
Checked: G.R.
Date: 3/2006
Job No. 29108

Sheet 4 of 6

CVL Consultants of Colorado, Inc.
7901 E. Belleview Avenue
Suite 150
Englewood, CO 80111
Tel: (720) 482-9526
Fax: (720) 482-9546

2006001000235