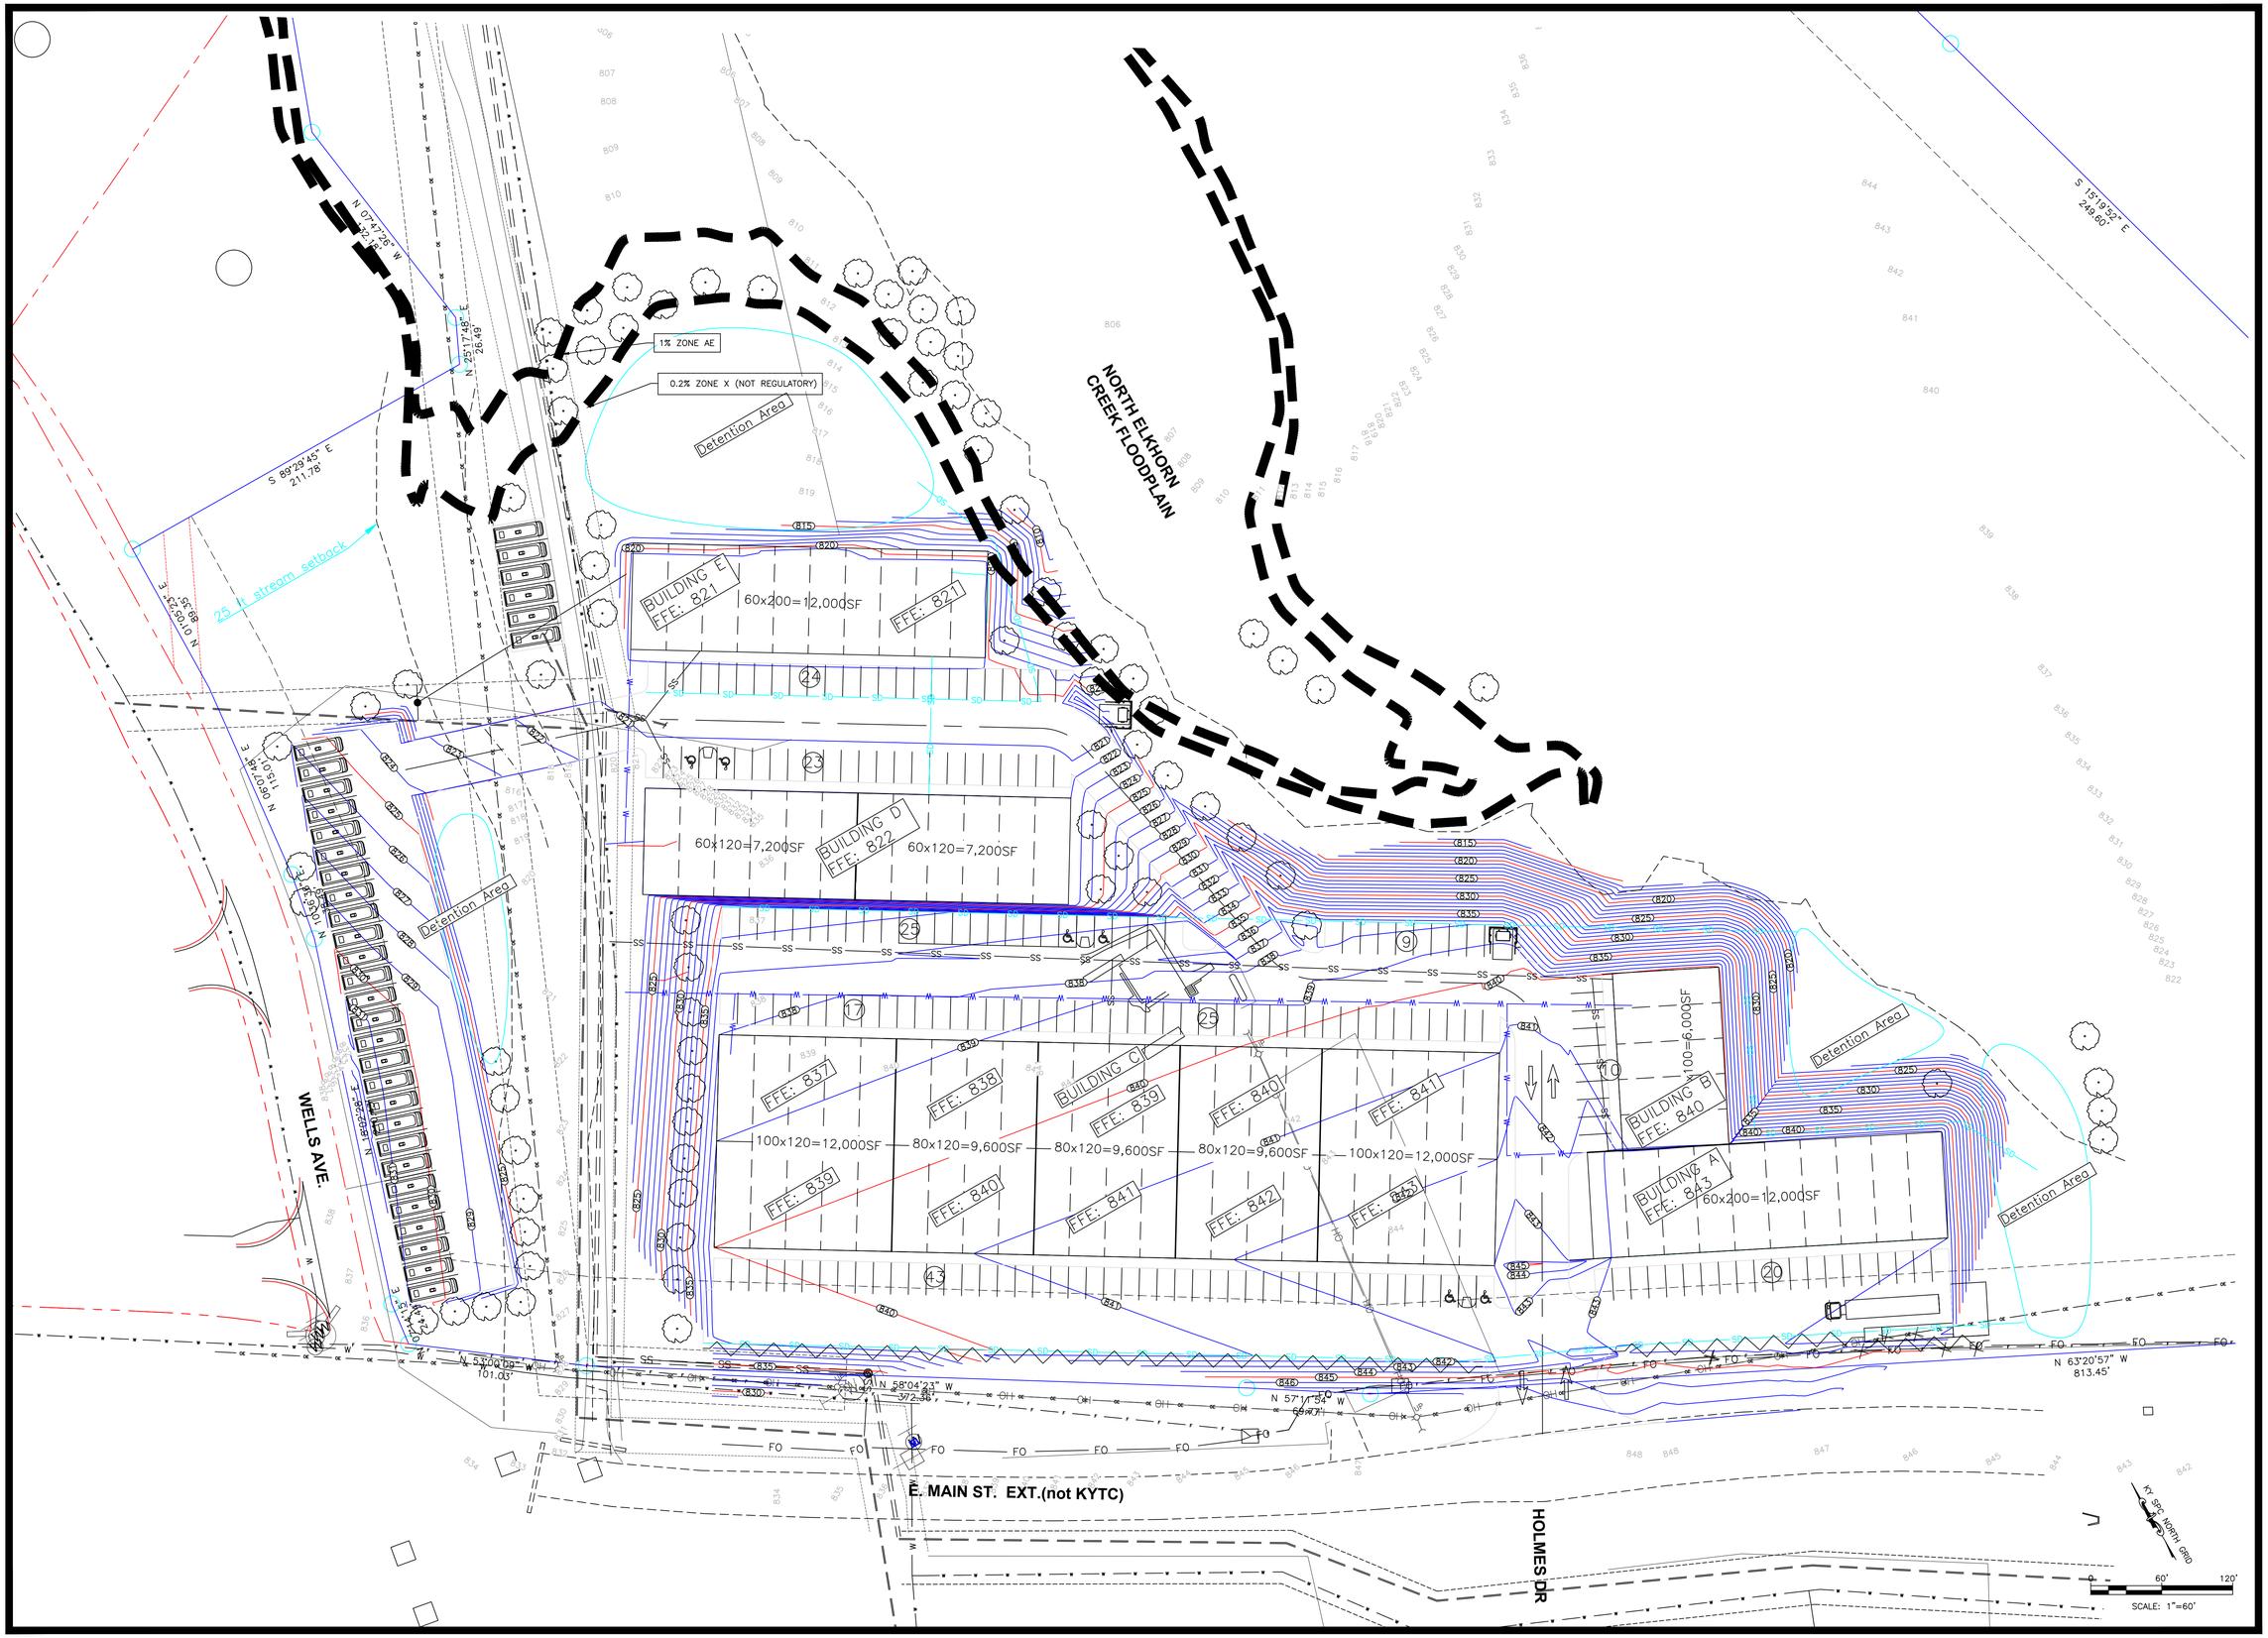

25-051-E 944 e main st DP V14 jbh -106800.dwg

FLEX SPACE Georgetown

LOCATED AT: 944 E. MAIN ST, GEORGETOWN, KY 40324
SCOTT COUNTY

CLIENT/OWNER: HUTTON GEORGETOWN KY ST, 936 CHERRY ST, CHATTANOOGA, TN 37402
PARTNER: EQUITY MANAGEMENT PARTNERS, HIGH ST, LEXINGTON, KY 40502

REVISIONS

REV #	DESCRIPTION	DATE

Abbie Jones consulting
ABBIE JONES CONSULTING
1022 FONTAINE ROAD
LEXINGTON, KY 40502
WWW.ABBIE-JONES.COM
859.559.3413

DRAWN BY: JAH
CHECKED BY: JAF
APPROVED BY: AMJ
PROJECT: 2025-051
SCALE: 1"=30'
DATE: 10/4/2025

V10 FRONT FACING BUILDINGS 90,000 SF + PLAN

PDP 2025-___