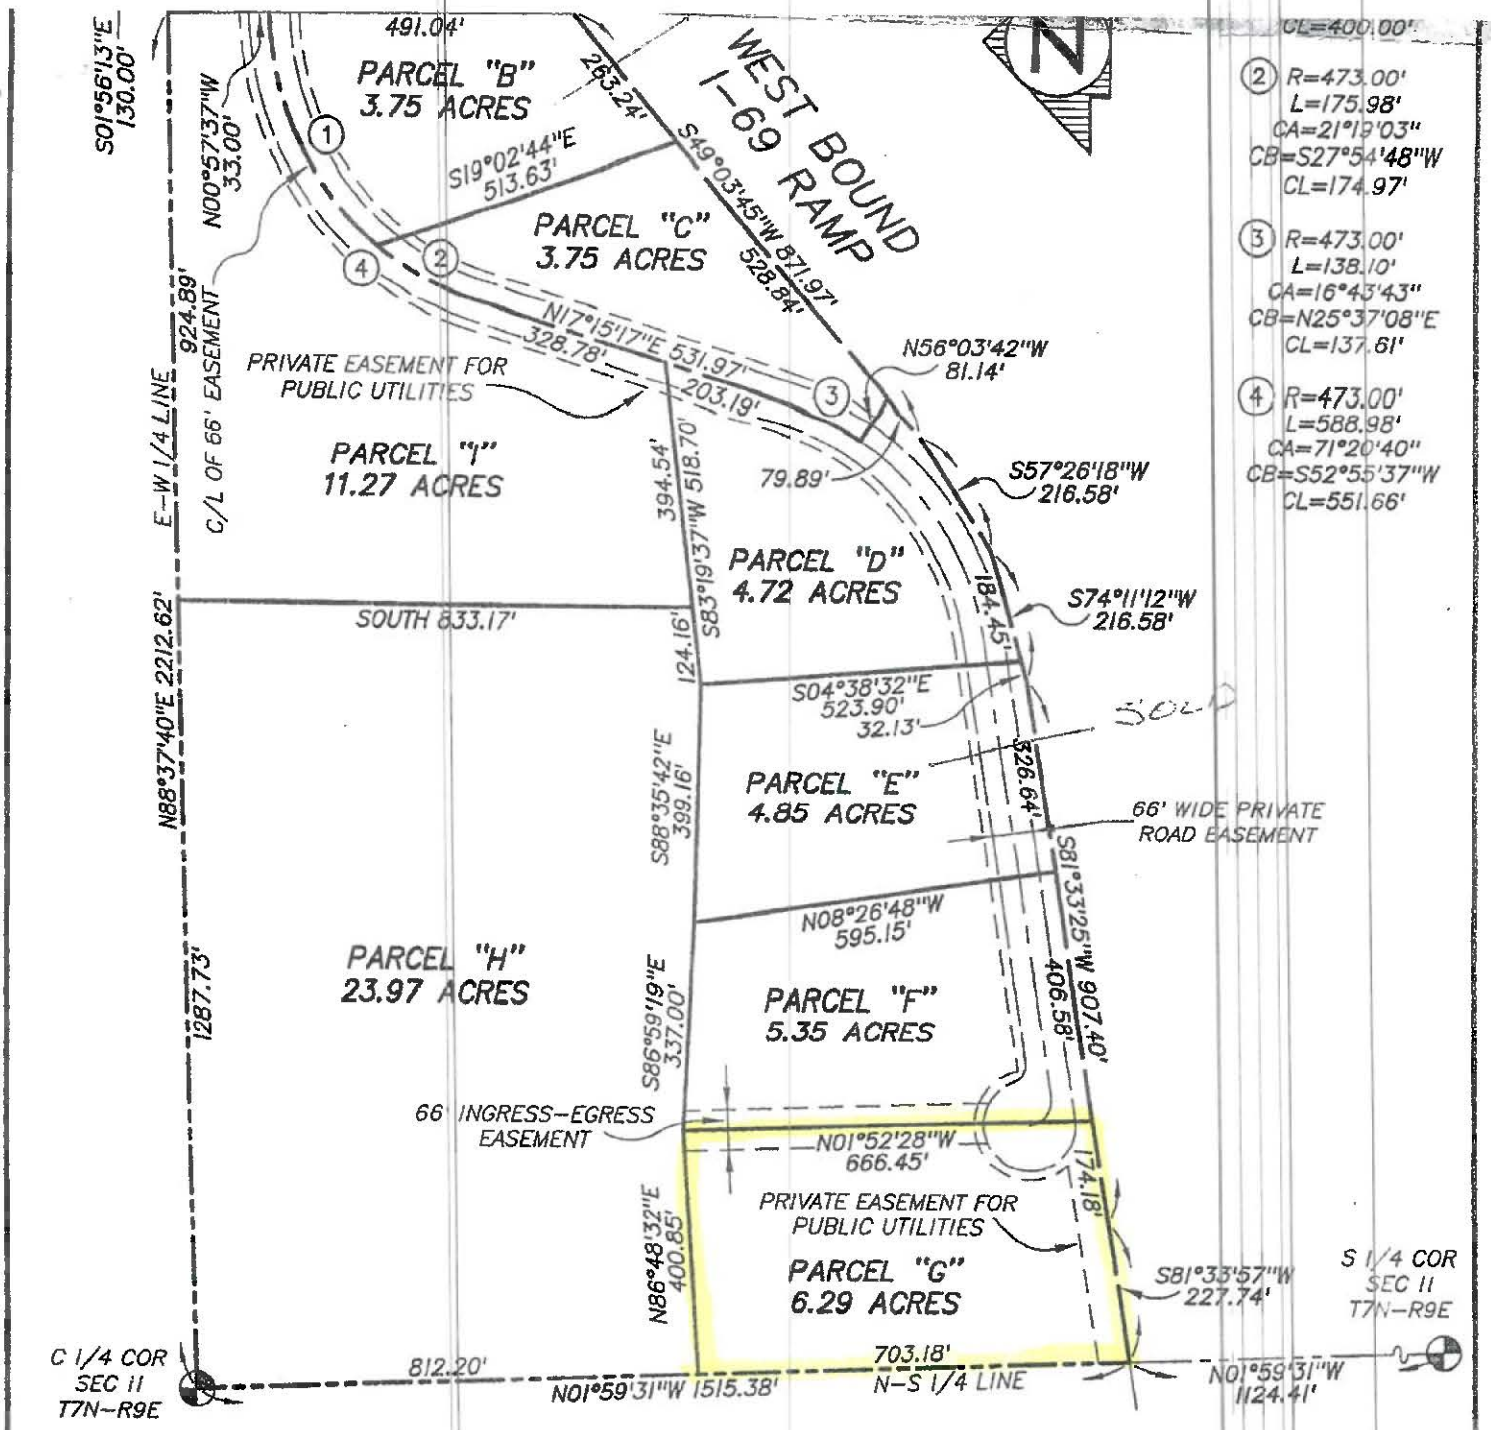

BEARINGS ARE REFERENCED TO A SURVEY BY HB&E RECORDED IN L.3 OF SURVEYS, P.825, L.C.R.

LEGEND: O = IRON SET, ● = IRON FOUND, ▣ = MONUMENT FOUND, △ = SET LINE STAKE, ⊗⊗ = FENCE, (R) = RECORDED, (M) = MEASURED

SURVEY PREPARED FOR

PETER WHITMAN

SEC. 11 T 7 N - R 9 E ELBA TOWNSHIP

LAPEER COUNTY, MICHIGAN

ROWE INCORPORATED

CORPORATE OFFICE	Mt. PLEASANT	LAPEER	FLINT
6211 Taylor Drive	127 S. Main	128 N. Saginaw	432 N. Saginaw
810-341-7500	517-772-2138	810-664-9411	810-234-1200

SHEET NO. 1 OF 4	SCALE 1"=300'	FIELD	DRAWN MWW	JOB NO. 99L0030
DATE 12/10/99	0 150 300	CHECKED MGH	REVISED	CAD DWG. 99L0030-CS-1