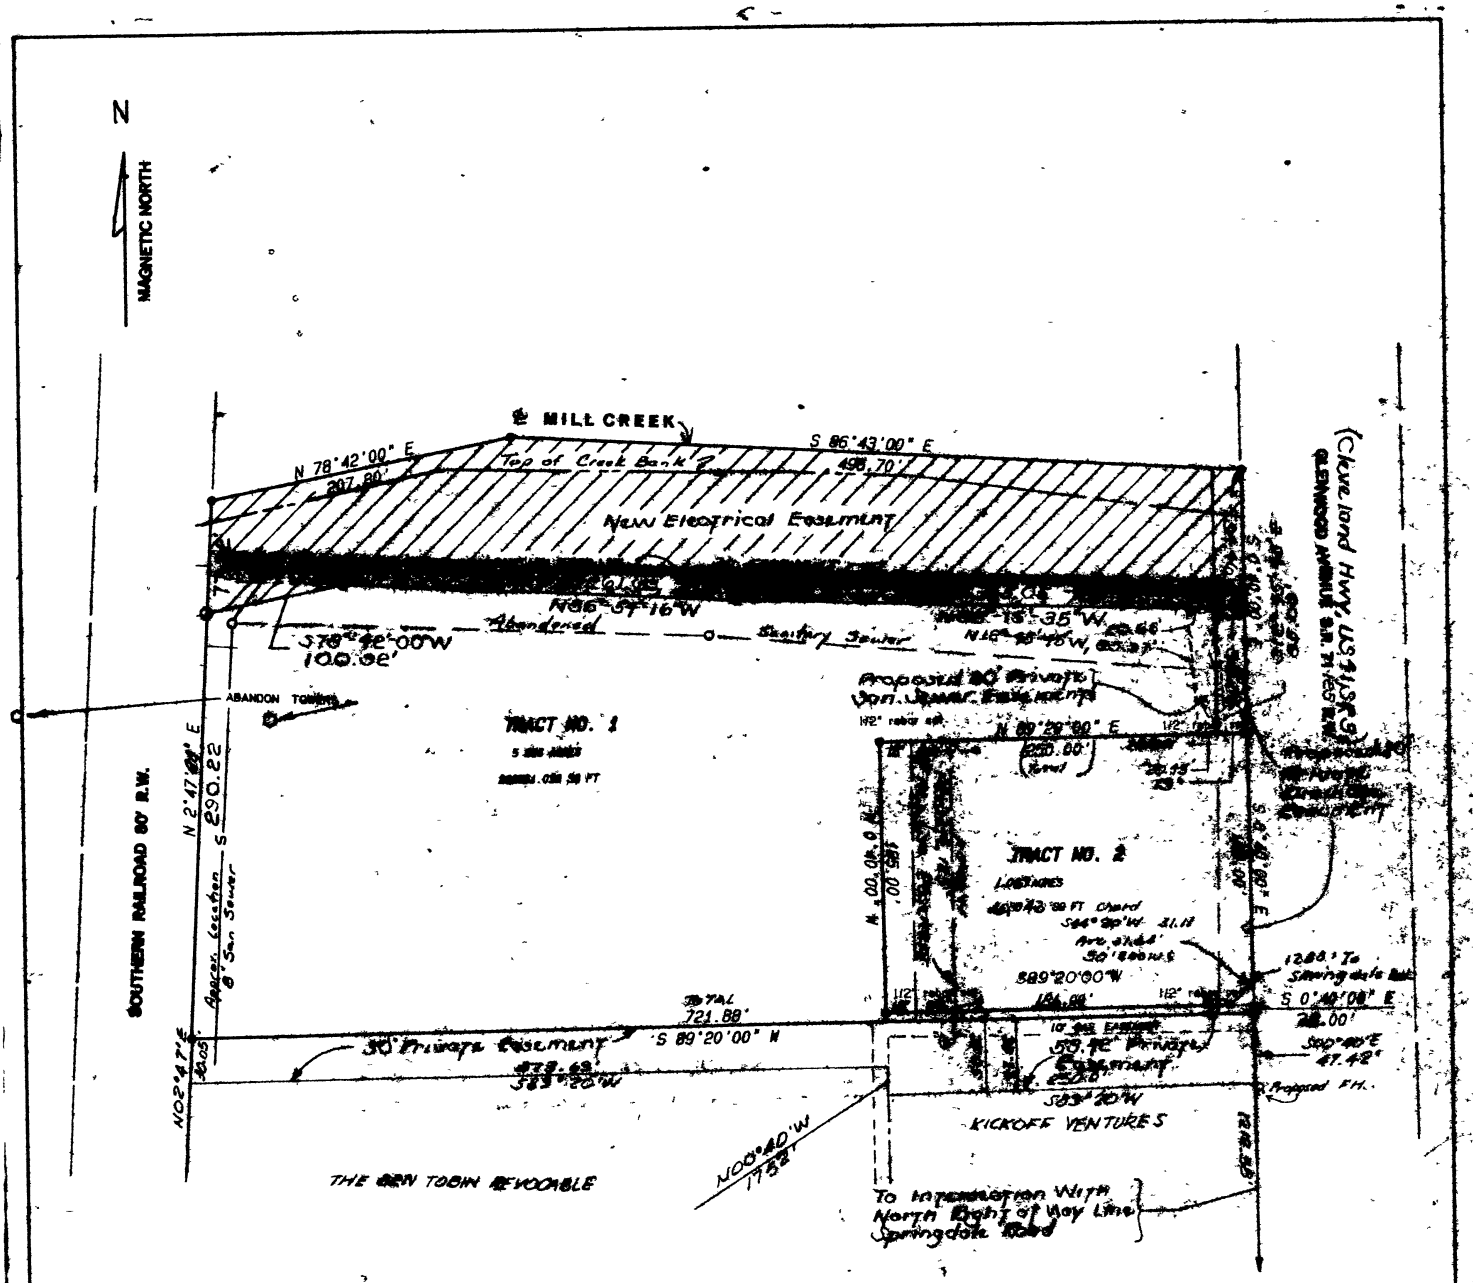

NOTES

1. No field measurements made on tract no. 1
2. A No Rise Certification is Required.
3. All Buildings Shall Be Req'd To Be Built Too Min. of 1'10" Above The 100 Year Flood Plain Elevation of 701.0

FILED & RECORDED
TIME 4:00
DATE 11-29-91
PLAT CABINET L SLIDE 207-D
Betty Nelson, C.S.C.
WHITFIELD COUNTY, GA.

Kenneth Boring & James M. Boring, Jr. Subdivision

Located in Land Lot 182
12 TH Distnct 3rd Section
Whitfield County, Georgia

WHITFIELD ENGINEERING COMPANY
318 North Thornton Dalton, Georgia 30720
(404)278-7518 Fax (404)278-1367

Date 8-26-91 Scale 1" = 60'
Revised 9-12-91 Dwn by ____ Job # 5908
Rev 18 Oct, 1991 Rev 9-25-91, 8 Oct. 91, 7 Oct. 91
14 Nov, 1991

GEORGIA REGISTERED LAND SURVEYOR NO. 1930

THE FIELD DATA UPON WHICH THIS PLAT IS BASED HAS A CLOSURE PRECISION OF ONE FOOT IN 14 FEET AND AN ANGULAR ERROR OF 20 PER ANGLE POINT, AND WAS ADJUSTED USING THE Ave. RULE.
THIS PLAT HAS BEEN CALCULATED FOR CLOSURE AND IS FOUND TO BE ACCURATE WITHIN ONE FOOT IN 7.1 FEET, FIELD WORK DONE WITH

I HEREWITH CERTIFY THAT I HAVE SURVEYED THE PROPERTY SHOWN HEREON AND THAT THE PROPERTY IS LOCATED IN A FLOOD ZONE AS SHOWN BY MAPS PREPARED BY THE UNITED STATES CORPS OF ENGINEERS FOR USE IN THE ADMINISTRATION OF THE N.I.D. FLOOD INSURANCE PROGRAM.

0 30 60 90 120
Graphic Scale -