SITE SURVEY

CONCEPTUAL PLAN FOR REZONING

VERSAILLES BUSINESS PARK

A PLANNED UNIT DEVELOPMENT

SECTIONS 15 & 16 TOWNSHIP 7 SOUTH - RANGE 11 EAST

ST. TAMMANY PARISH, LOUISIANA

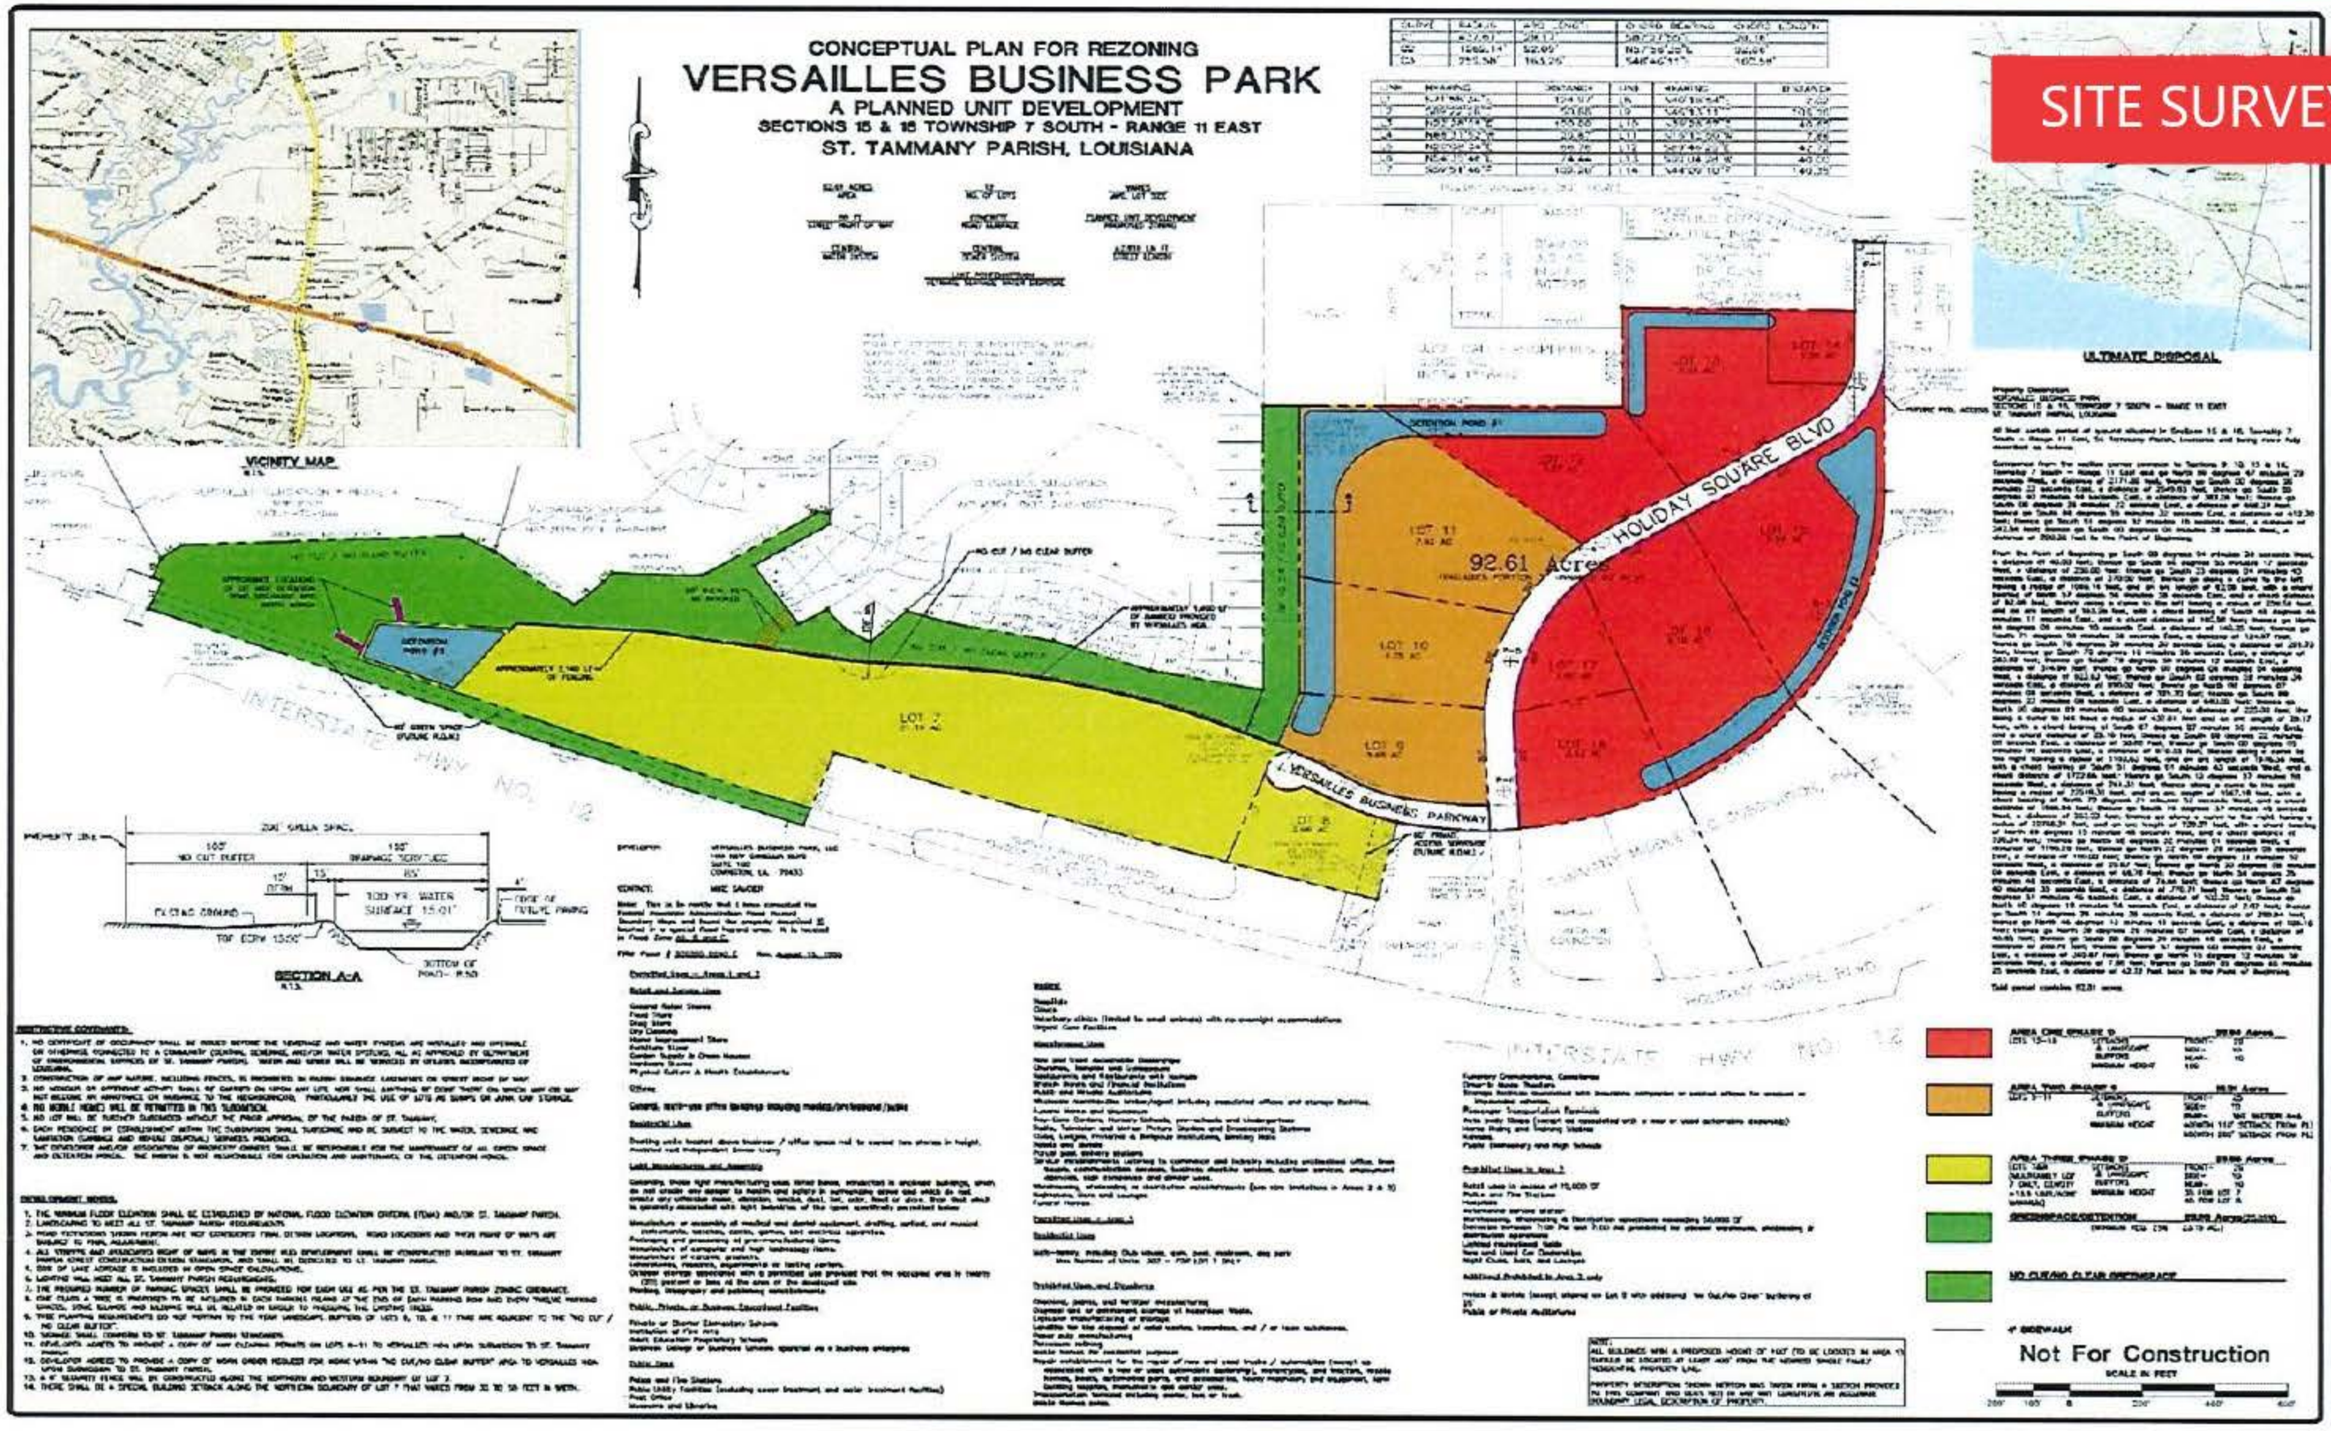

REVISION	BY

DDG DUPLANTIS DESIGN GROUP, PC
WWW.DDGPC.COM

MAJOR AMENDMENT TO
VERSAILLES BUSINESS PARK
SECTION 15 & 16, TOWNSHIP 7
SOUTH - RANGE 11 EAST
ST. TAMMANY PARISH, LOUISIANA
FOR VERSAILLES BUSINESS PARK, LLC.
COVINGTON, LA.

DRAWN	DGD
CHECKED	THB
ISSUED DATE	6-9-17
ISSUED FOR	PUD AMENDMENT
PROJECT NO.	16-367
FILE	16-367 PUD-11
SHEET	PUD-11