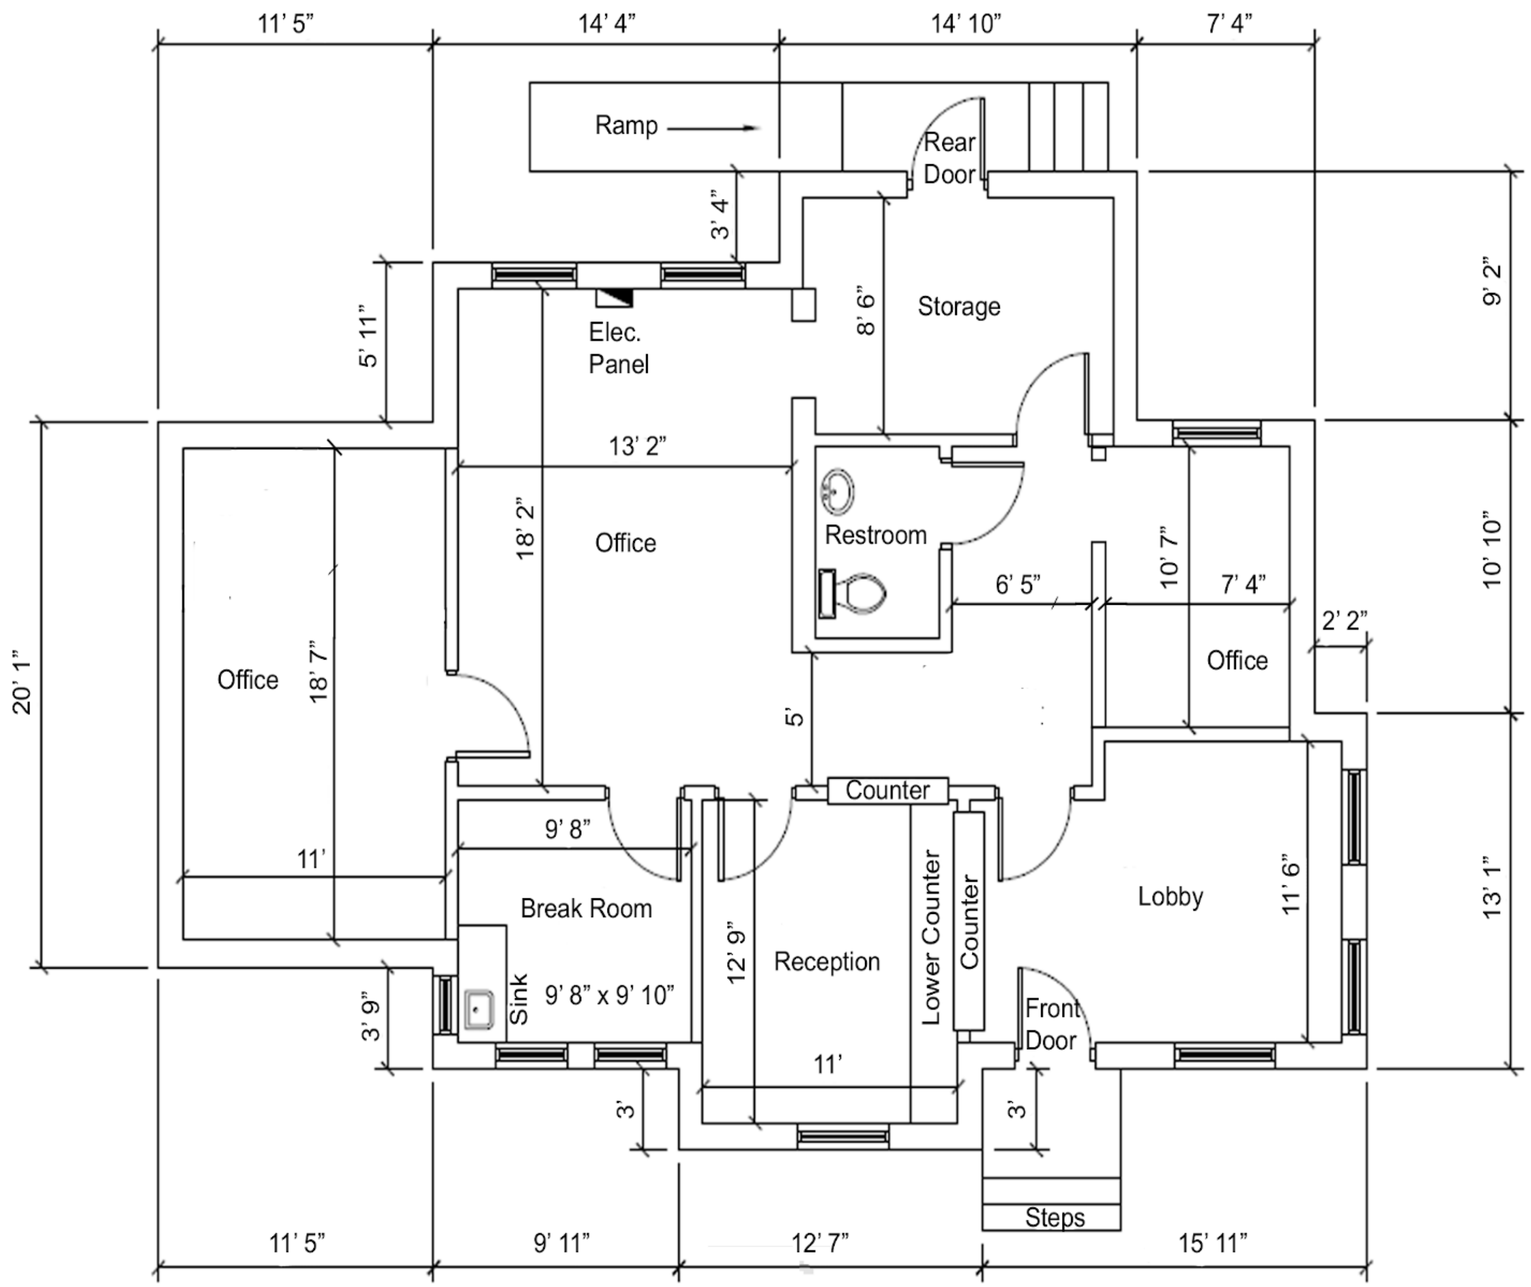

01	Proposed Floor Plan	Area 1,380 SF
A2.01	Scale 1" = 3'	

2928 Inwood Rd

Dallas, Texas 75235

A.Dunn Real Estate Services

4311 W Lovers Ln
Suite 200
Dallas, Texas 75209

(323) 893-3440

NO.	REVISION	DATE

PROJECT NUMBER
010721

ISSUED FOR
Remodel Permit

ISSUE DATE
1/7/2021

DRAWING:

SHEET NUMBER
A2.01