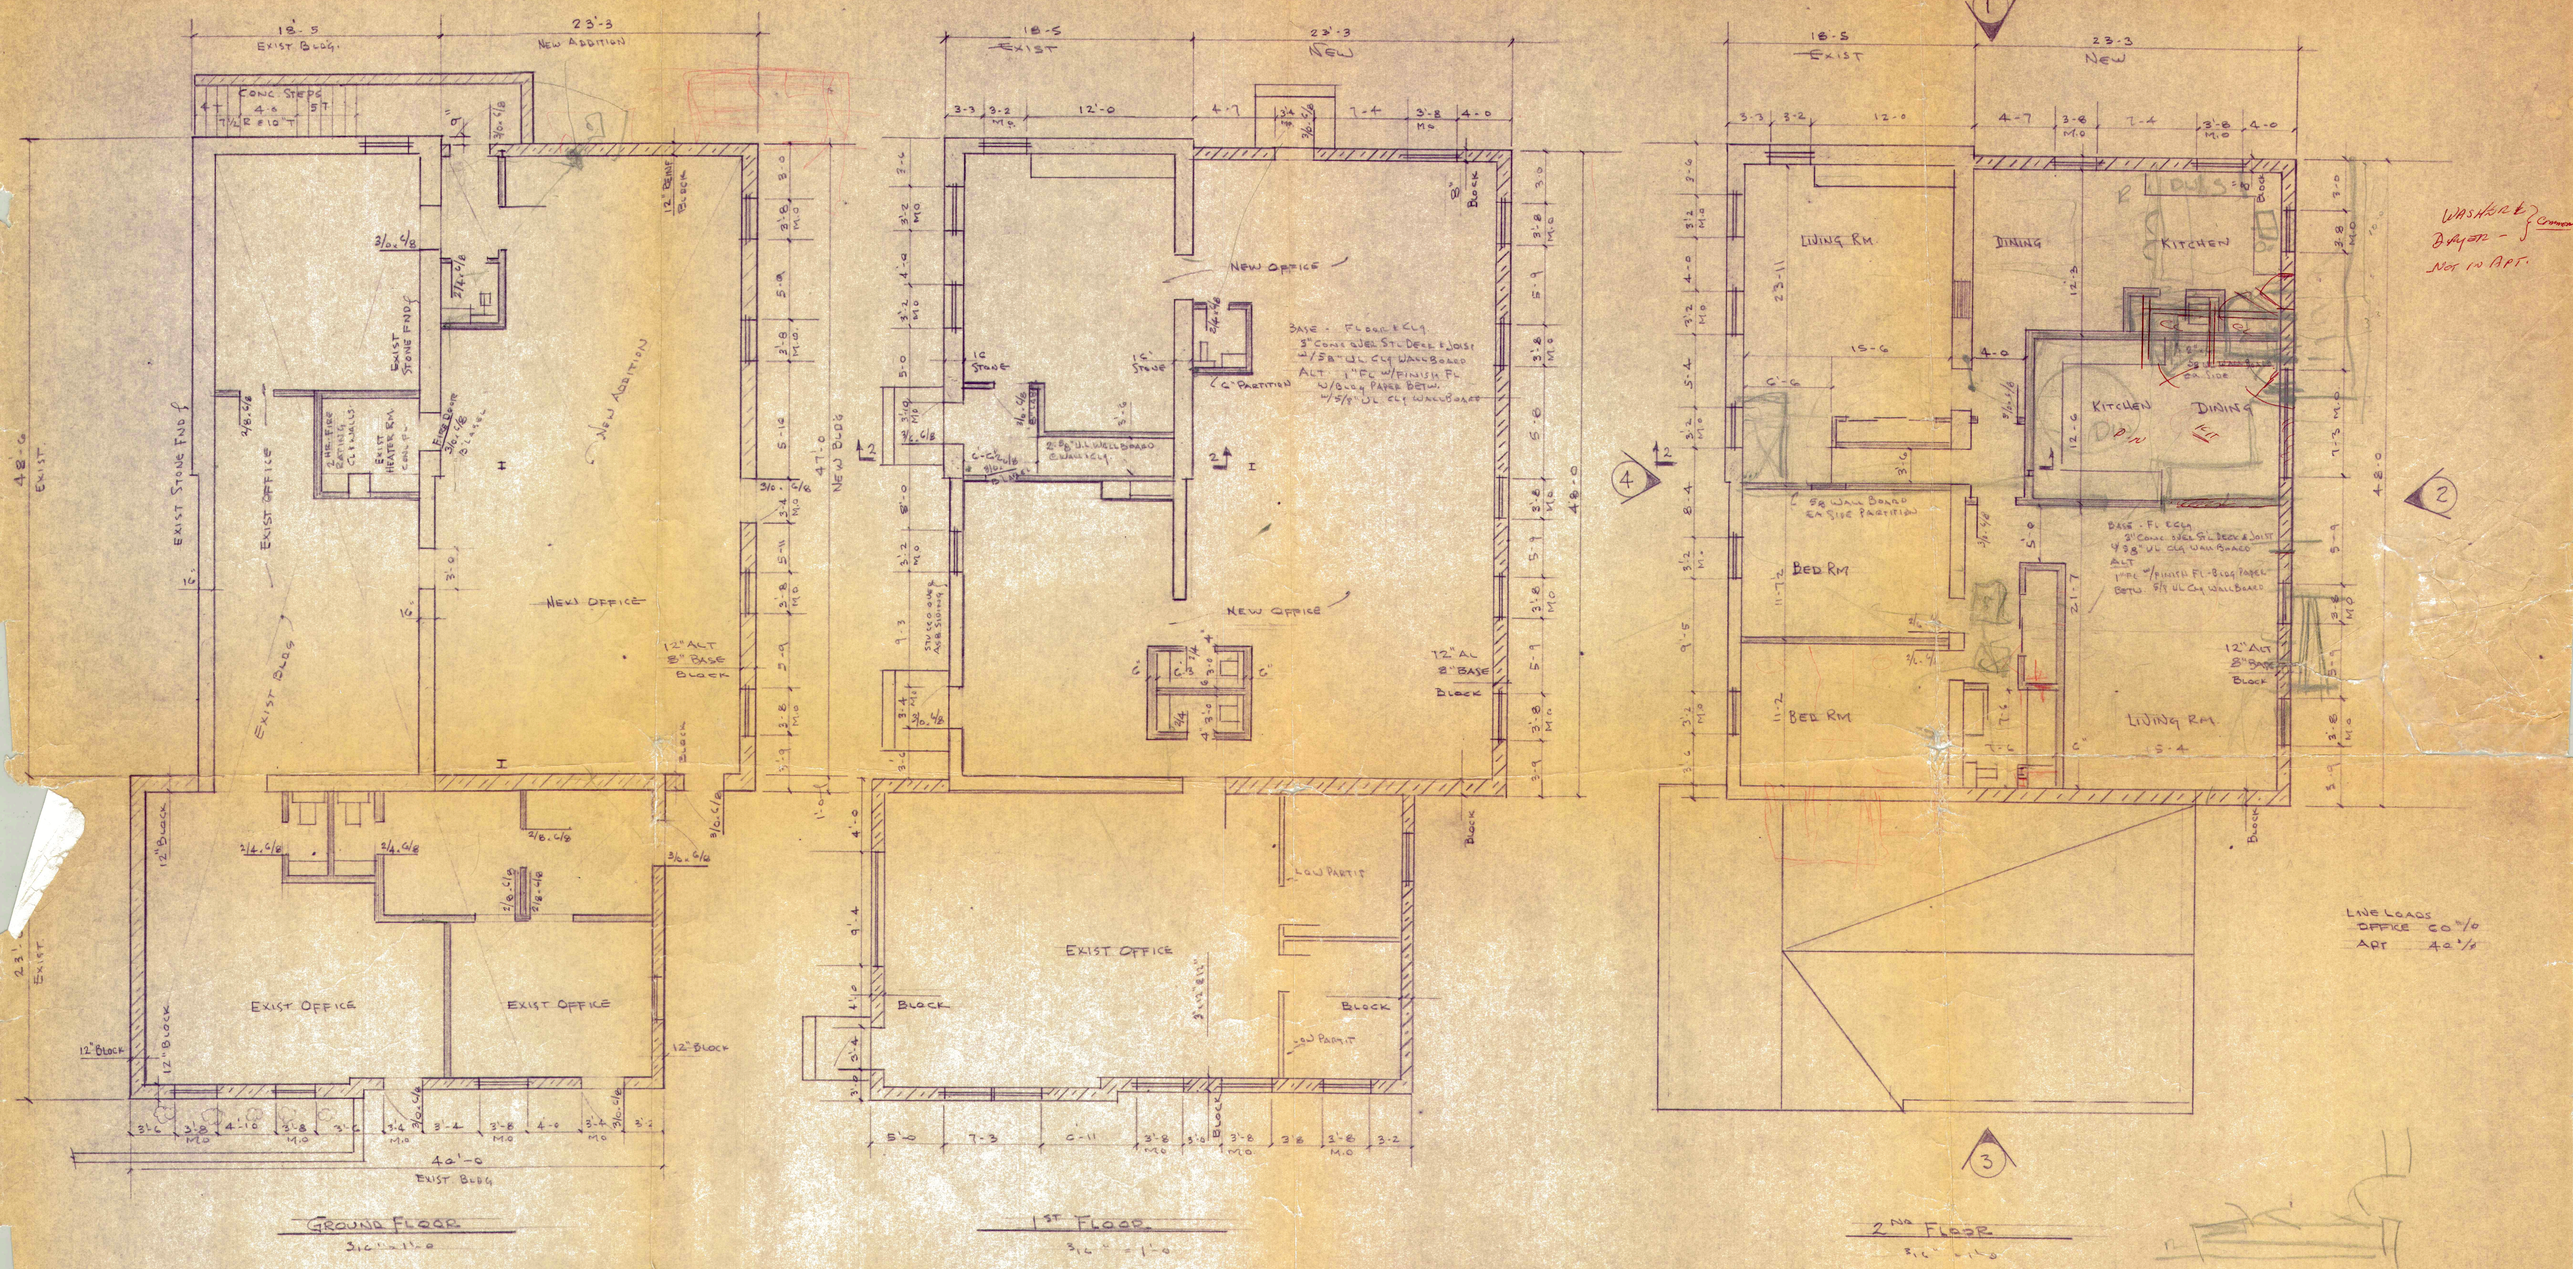

ADDITION TO
PROPERTY OF V. & J. URBANO
808 BETHLEHEM PK
ERDENHEIM PENNA

FLOOR PLAN - AUG 1967

-1-