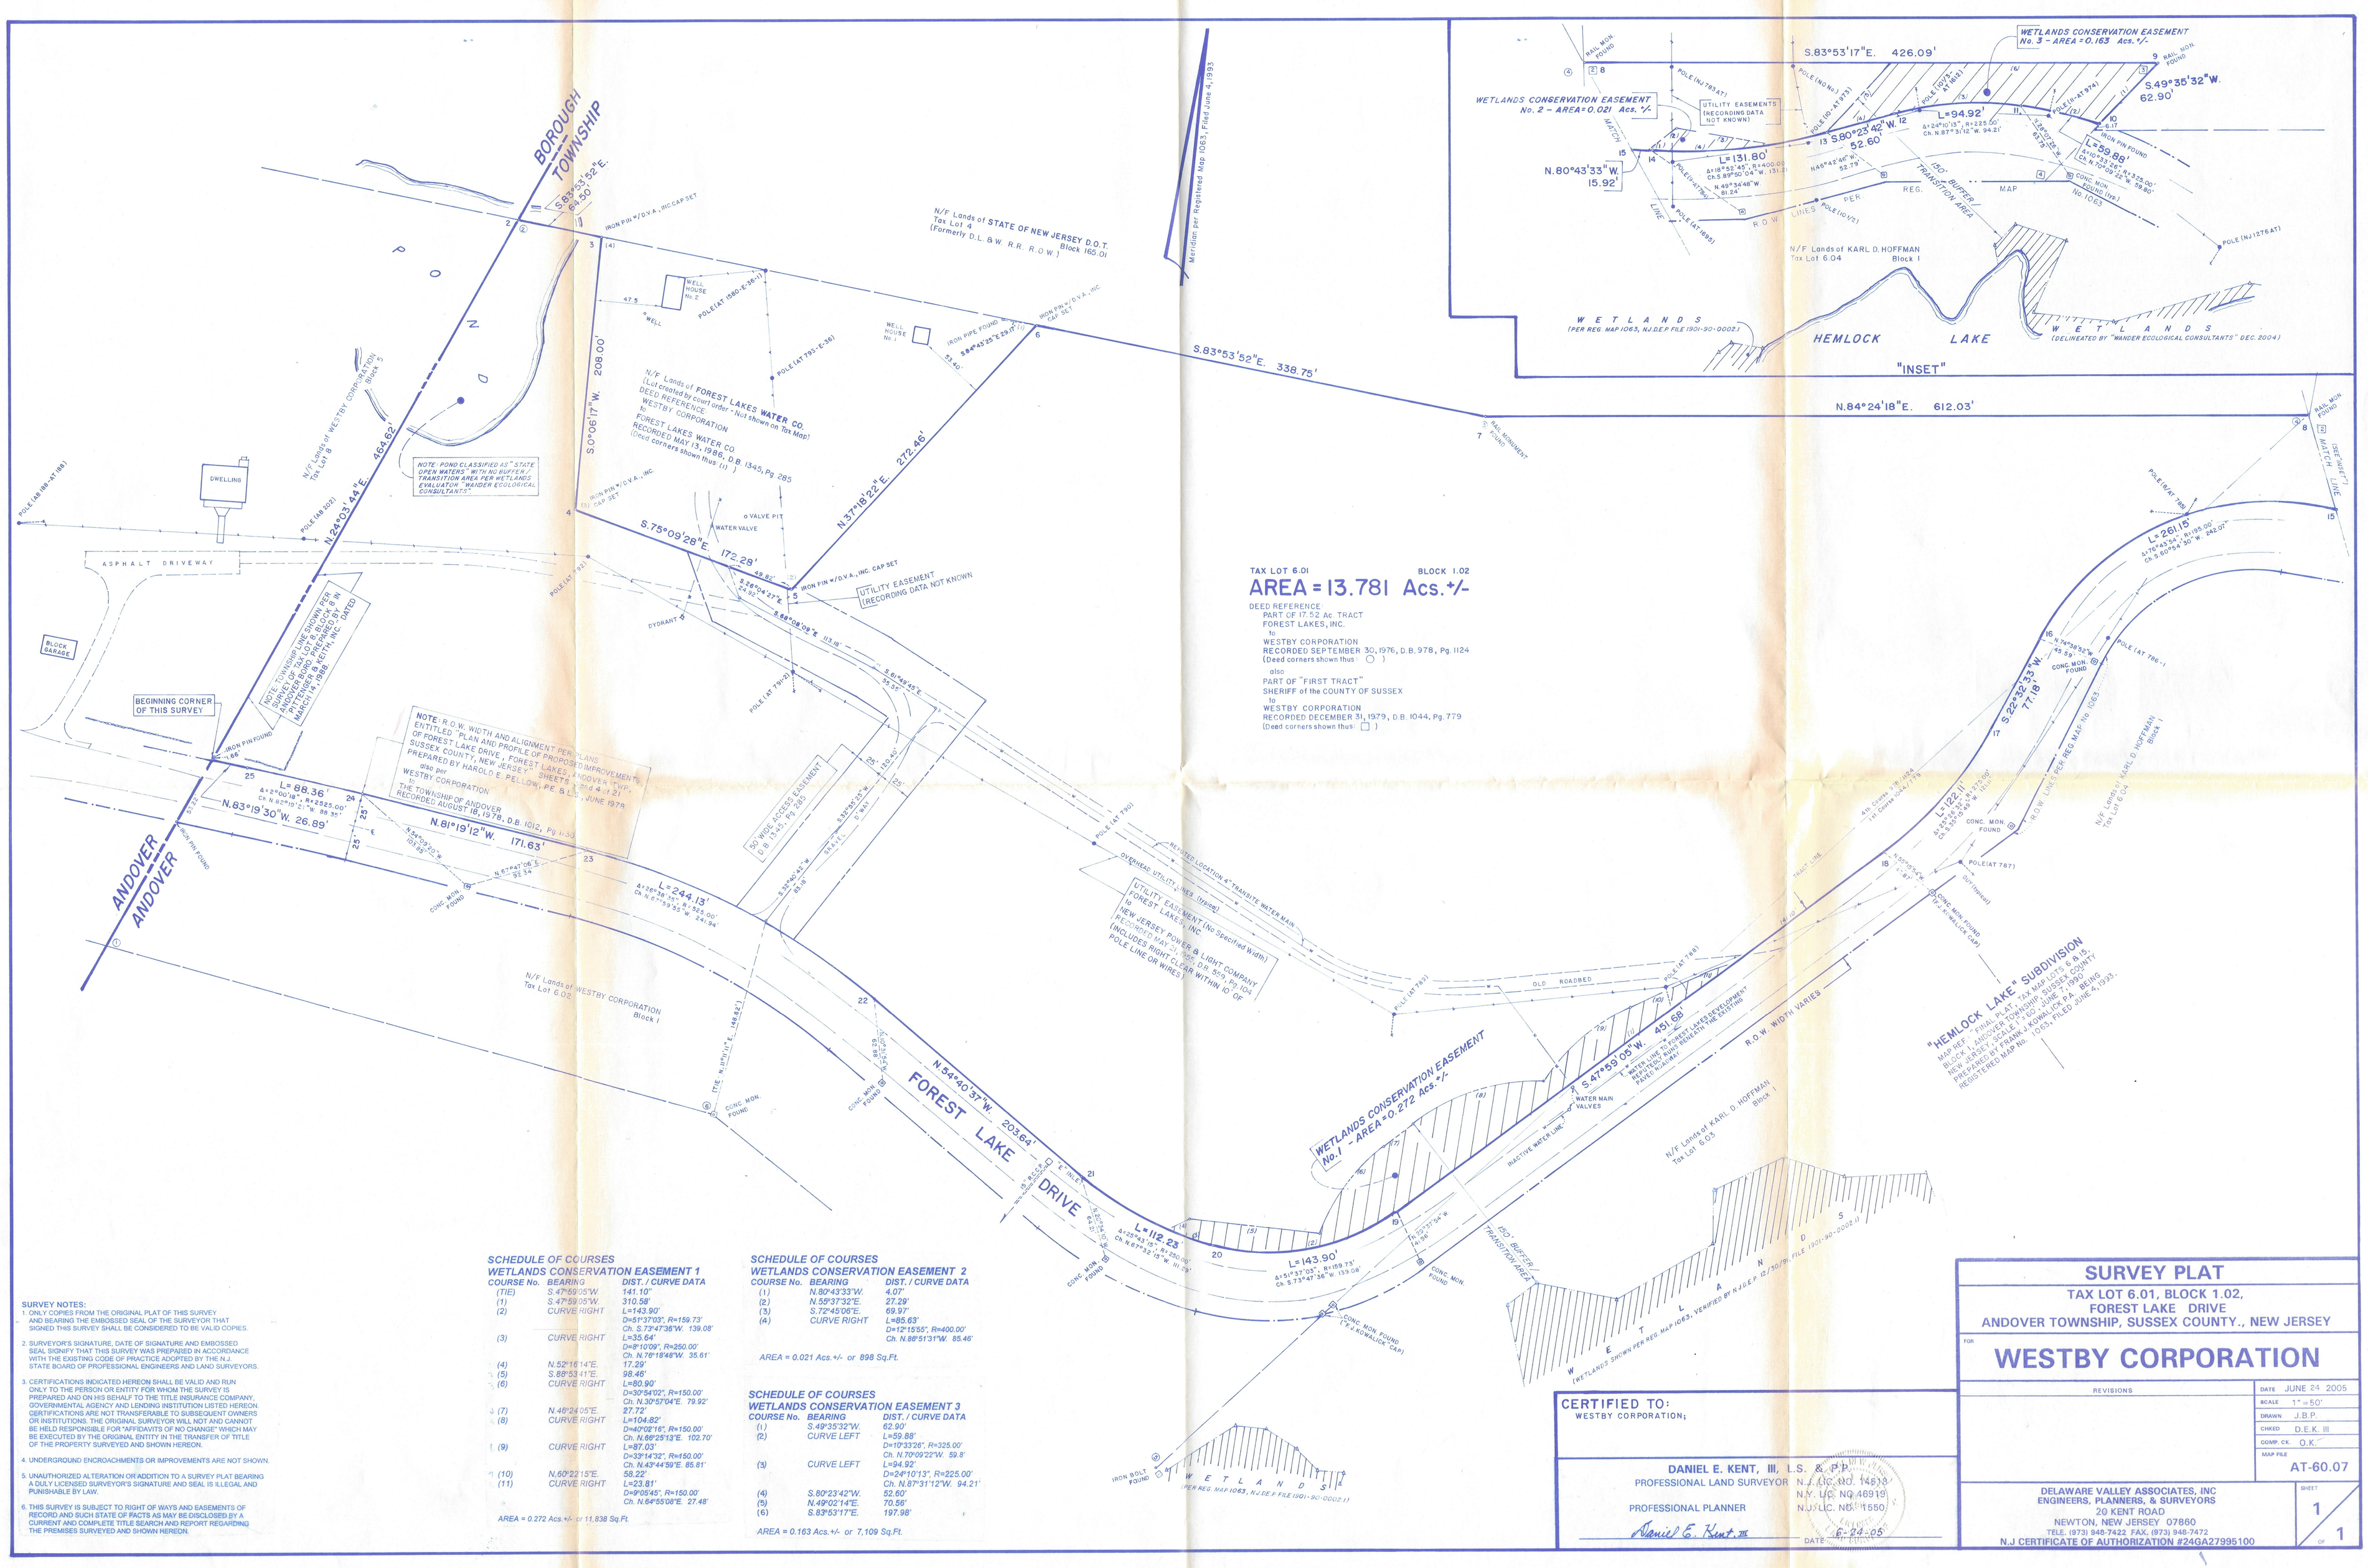
BOROUGH
TOWNSHIP
ANDOVER
ANDOVER
POND
S.83°53'52"E. 6.50'
IRON PIN w/O.V.A., INC. CAP SET
N/F Lands of STATE OF NEW JERSEY D.O.T.
Tax Lot 4
(Formerly D.L. & W. R.R. R.O.W.)
Block 165.01
Meridian per Registered Map 1063, Filed June 4, 1993
S.83°53'52"E. 338.75'
N.84°24'18"E. 612.03'
S.0°06'17"W. 208.00'
N.37°18'22"E. 272.46'
S.75°09'28"E. 172.28'
N.24°03'44"E. 464.62'
N/F Lands of FOREST LAKES WATER CO.
(Lot created by court order - Not shown on Tax Map)
DEED REFERENCE
to
WESTBY CORPORATION
FOREST LAKES WATER CO
RECORDED MAY 15, 1986, D.B. 1345, Pg. 285
(Deed corners shown thus: (1))
WELL HOUSE No. 2
WELL HOUSE No. 1
WELL
POLE (AT 1880-E-36-1)
POLE (AT 793-E-36)
IRON PIPE FOUND
S.86°43'35"E. 23.02'
23.40'
47.5'
VALVE PIT
WATER VALVE
HYDRANT
UTILITY EASEMENT
(RECORDING DATA NOT KNOWN)
S.86°28'09"E. 113.18'
S.81°48'45"E. 35.37'
S.86°24'27"E. 49.92'
