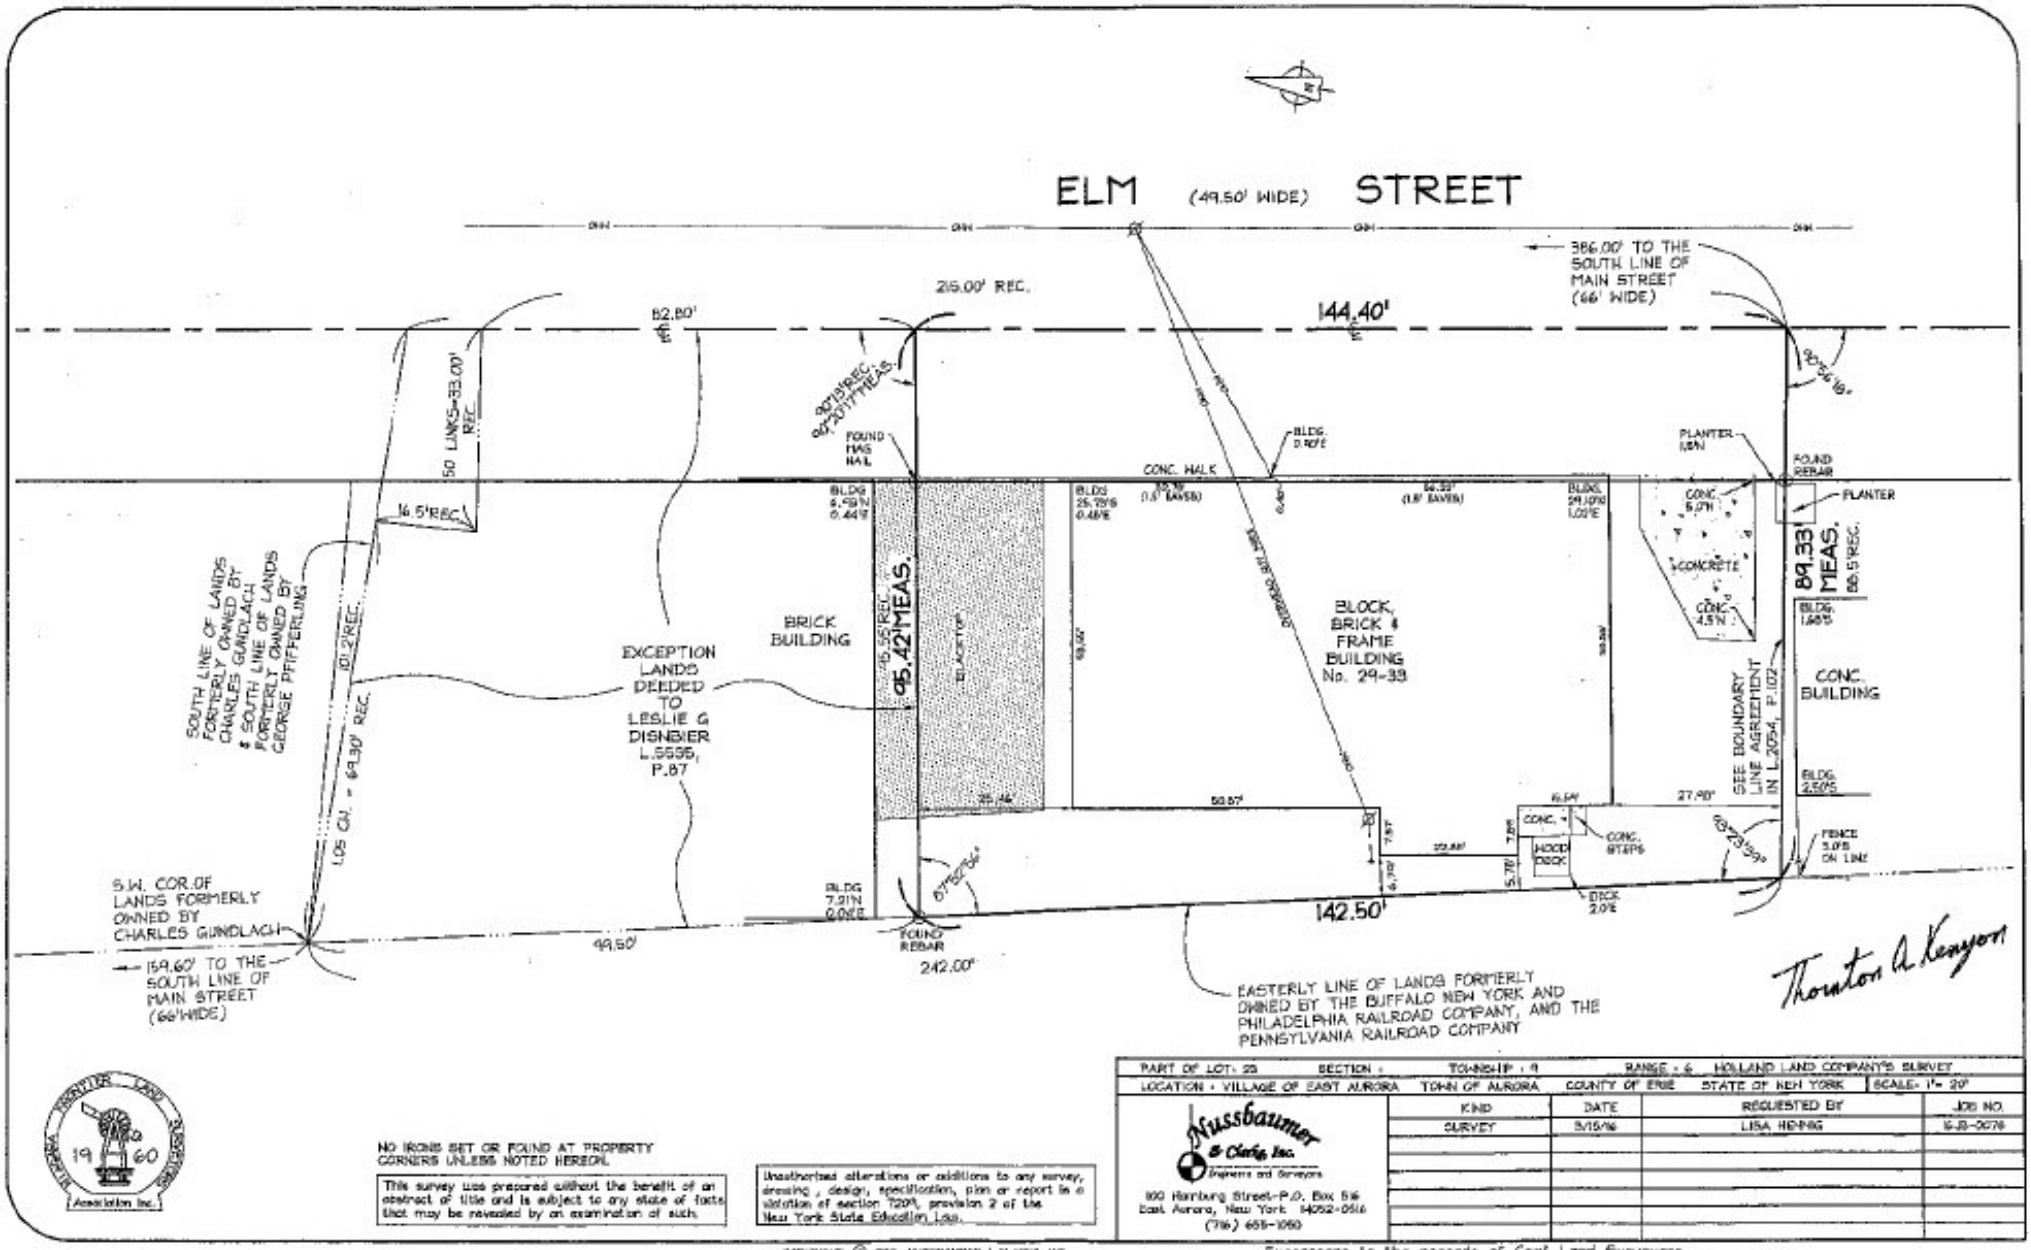

PART OF LOT: 23	SECTION:	TOWNSHIP: 9	RANGE: 6	HOLLAND LAND COMPANY'S SURVEY
LOCATION: VILLAGE OF EAST AURORA	TOWN OF AURORA	COUNTY OF ERIE	STATE OF NEW YORK	SCALE: 1" = 20'

Nussbaumer & Clarke, Inc.
Engineers and Surveyors
100 Hamburg Street-P.O. Box 516
East Aurora, New York 14052-0516
(716) 652-1060

KIND	DATE	REQUESTED BY	JOB NO.
SURVEY	5/15/16	LISA HENING	16-JB-0076

NO IRONS SET OR FOUND AT PROPERTY CORNERS UNLESS NOTED HEREON.

This survey was prepared without the benefit of an abstract of title and is subject to any state of facts that may be revealed by an examination of such.

Unauthorized alterations or additions to any survey, drawing, design, specification, plan or report is a violation of section 7209, provision 2 of the New York State Education Law.

COPYRIGHT © 2016, NUSSBAUMER & CLARKE, INC.

Successors to the records of Graf Land Surveyors
Successors to the records of James L. Shisler, Land Surveyor