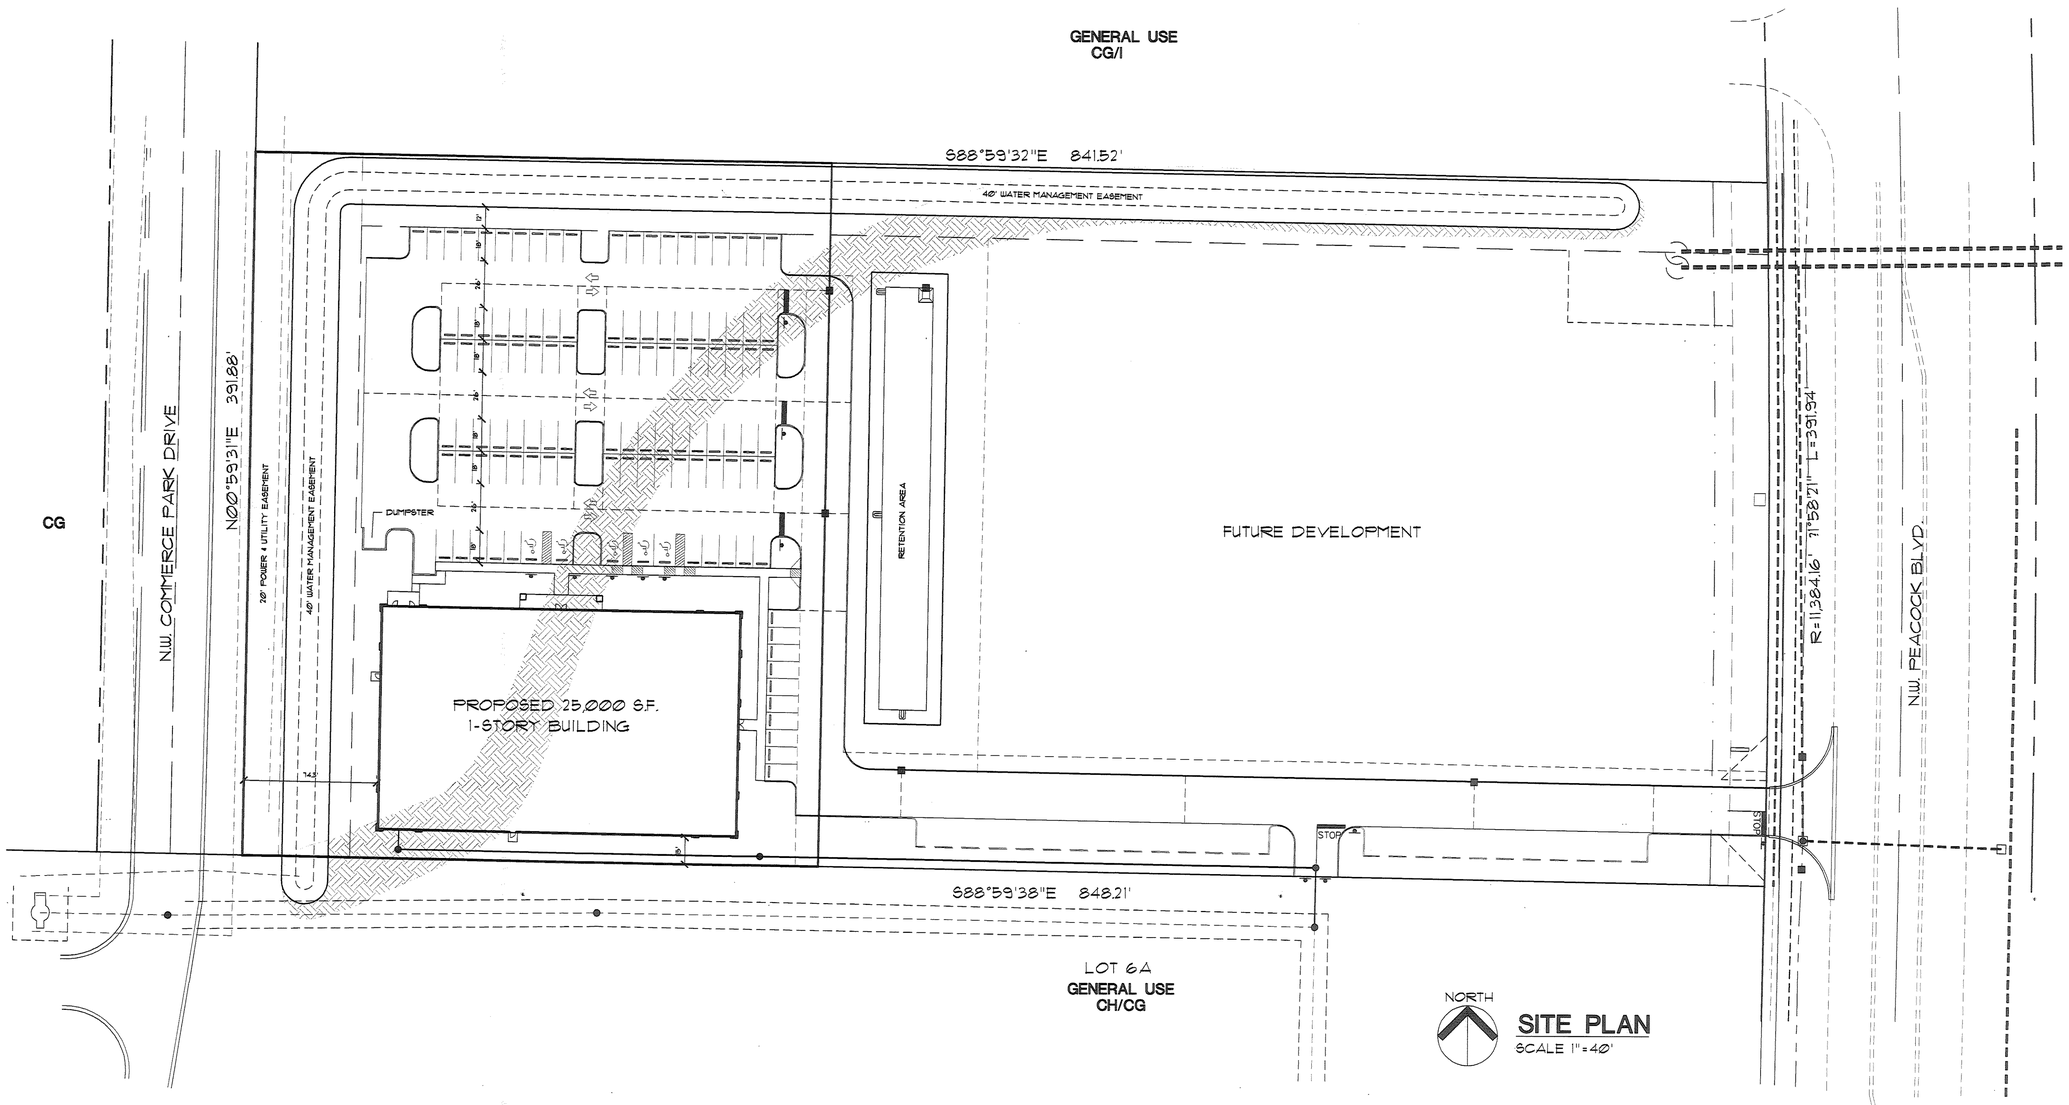

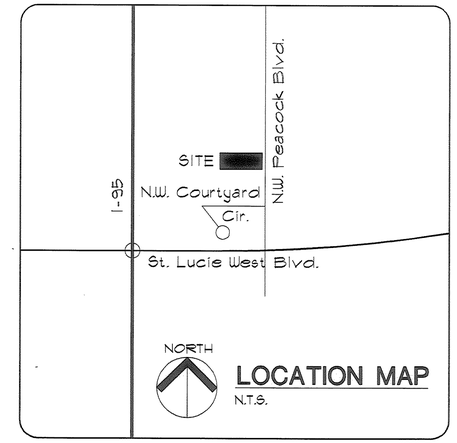

No.	Date	Revision

GOLD'S GYM AT ST. LUCIE WEST

PORT ST. LUCIE, FLORIDA

AA 0022263

THE SUN GROUP

THE SUN GROUP, INC.
900 E. Indiantown Rd.
Suite 115
Jupiter, Florida 33477
561 746-7706

Date: 12-26-02
Drawn By: CAD
Checked By: RLS
Project No.: 2021.01.02
File: 2021.01.02-SP

©2002 The Sun Group, Inc.

Sheet No.

SP1