9500674

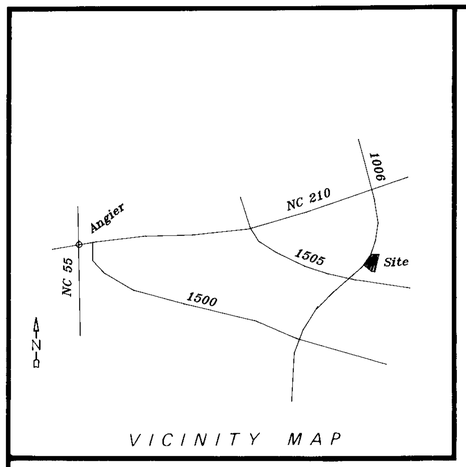

VICINITY MAP

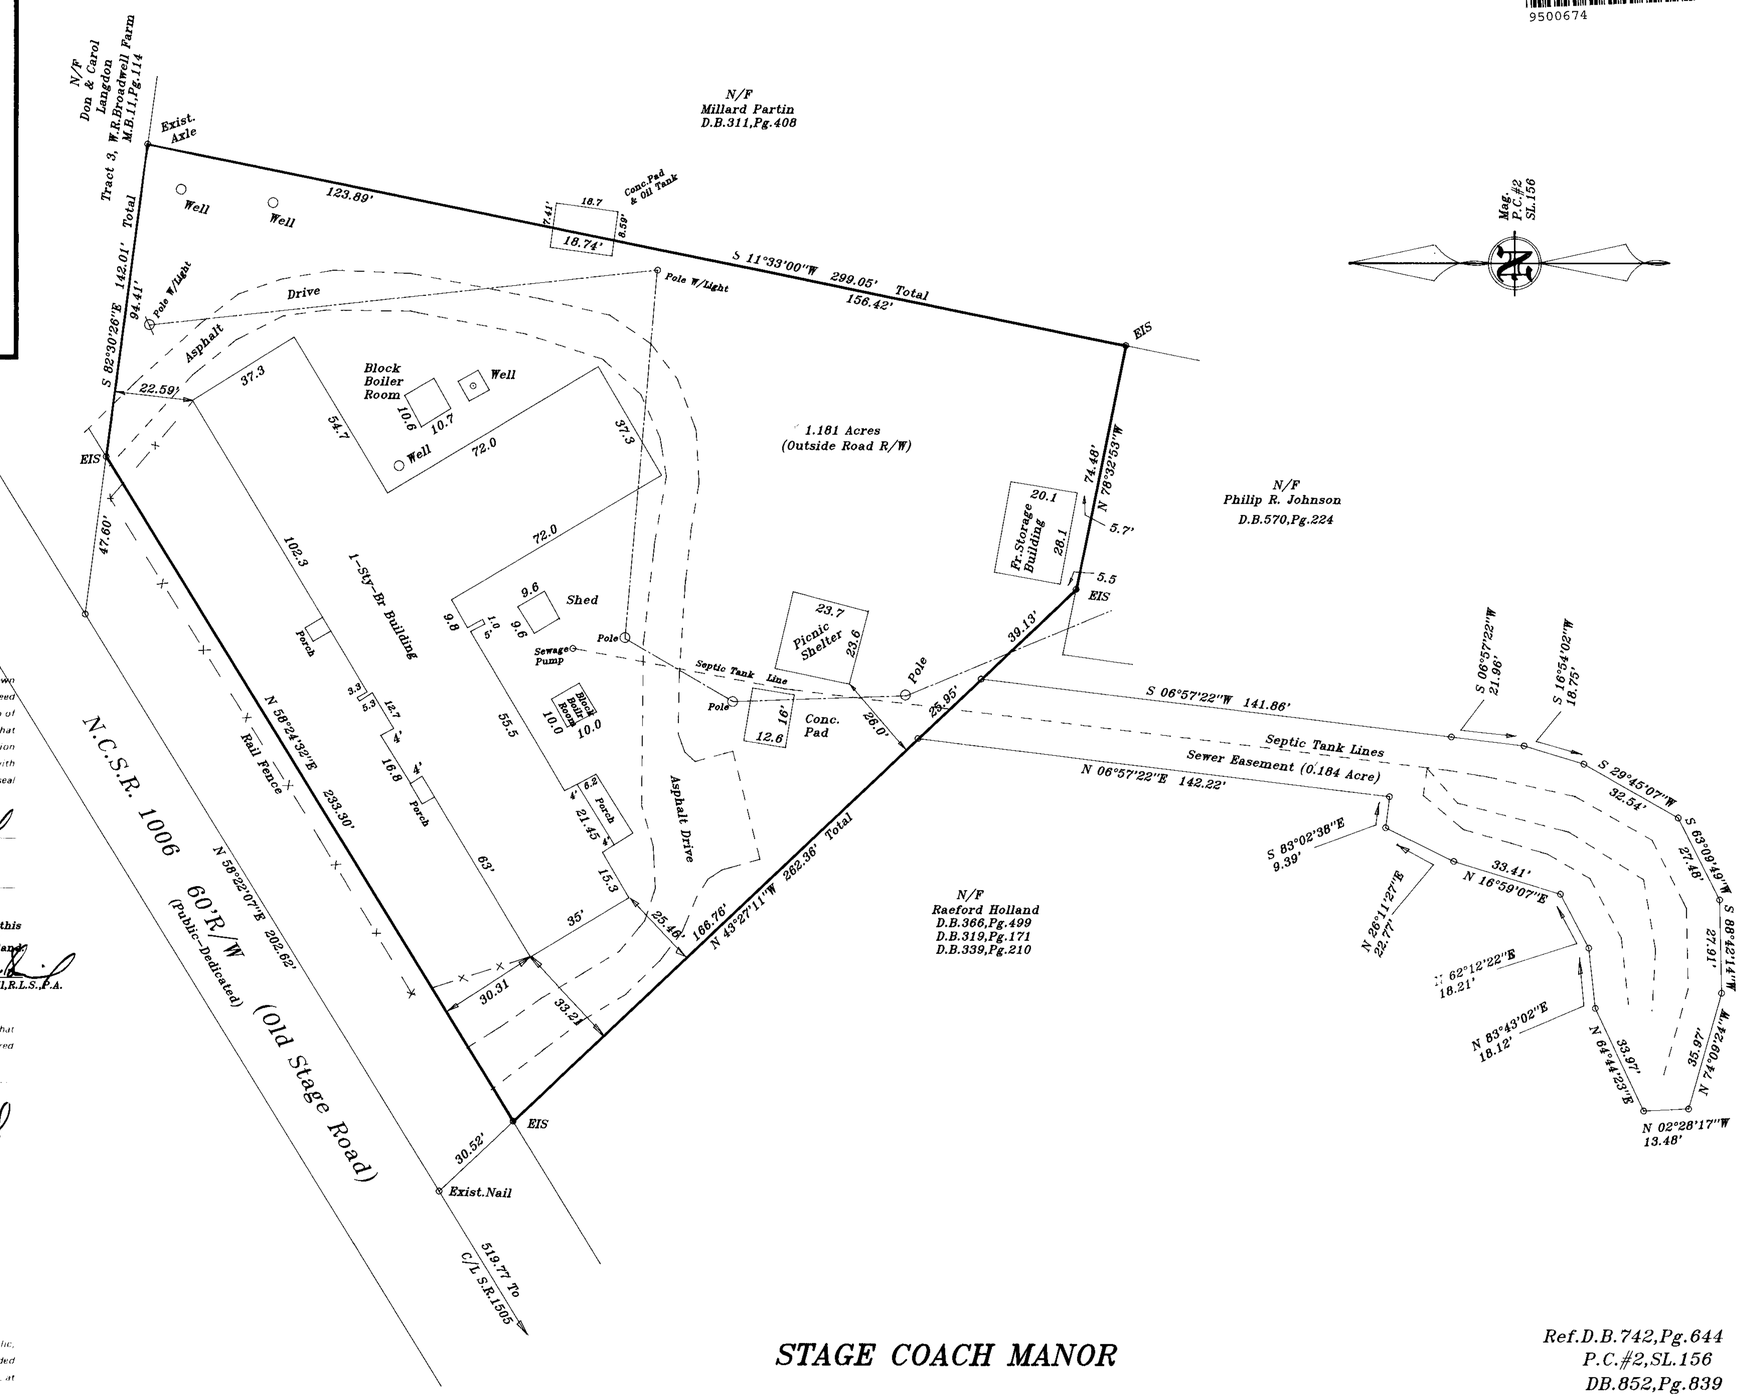

LEGEND

———	Lines Surveyed
- - - -	Lines Not Surveyed
EIP / ELS	Existing Iron Pipe or Stake Control Corner
ECM	Existing Concrete Monument
ISS	Iron Stake set
PKN	P K Nail
DMD	Double Meridian Distance
R/W	Right of Way
DB	Deed Book
CM	Concrete Monument
ELS	Existing Lightwood Stake

NORTH CAROLINA
HARNETT COUNTY

I, Thomas Lester Stancil, certify that this plat was drawn under my supervision from (an actual survey made under my supervision) (deed description recorded in Book SEE, page REF, etc.) (other), that the ratio of precision as calculated by latitude and departures is 1/ 10,000, that the boundaries not surveyed are shown as broken lines plotted from information found in Book _____, page _____; that this plat was prepared in accordance with G. S. 47-30 as amended. Witness my original signature, registration number and seal this 11th day of January, A.D., 19 95

NORTH CAROLINA REGISTERED SEAL L-1512 LAND SURVEYOR THOMAS LESTER STANCIL

Surveyor

L - 1512
Registration Number

I hereby certify that this plat is of an existing parcel or parcels of land.

Thomas Lester Stancil, R.L.S., P.A.

NORTH CAROLINA
JOHNSTON COUNTY

I, a Notary Public of the County and State aforesaid, certify that Thomas Lester Stancil, a registered land surveyor, personally appeared before me this day and acknowledged the execution of the foregoing instrument. Witness my hand and official stamp or seal, this 11th day of January 19 95.

NANCY S. STANCIL NOTARY PUBLIC JOHNSTON COUNTY, N.C.

Notary Public

My Commission expires 7-4-99

NORTH CAROLINA
HARNETT COUNTY

The foregoing certificate of NANCY S. STANCIL, Notary Public, is certified to be correct. This instrument was presented for registration and recorded in Plat Cab. F, Slide 368-D this 1-19, 19 95 at 9:45 A. M.

Gayle P. Holder
Register of Deeds

By Judith Hamilton, Asst.
~~Deputy~~ Reg. of Deeds

Recorded in Harnett County Plat Cabinet F, Slide 368-D

STAGE COACH MANOR

Ref.D.B.742,Pg.644
P.C.#2,SL.156
DB.852,Pg.839

REVISIONS	PROPERTY OF MARION G. LOCKAMY, JR. P.O.Box 877, Angier, N.C. 27501 639-6133		STANCIL & ASSOCIATES, Registered Land Surveyor, P.A. P. O. Box 730, Angier, N.C. 27501 919-639-2133		
	TOWNSHIP: Black River	COUNTY: Harnett	DATE: 1-11-95	SURVEYED BY: Dale	FIELD BOOK 28-E
0 30 SCALE	STATE: NORTH CAROLINA		SCALE: 1" = 30'	DRAWN BY: MSS	DRAWING NO.
	ZONE:	TAX MAP: ID# 04-0693-0109	CHECKED & CLOSURE BY:		L-H-BR-169B

PC F Slide 368D