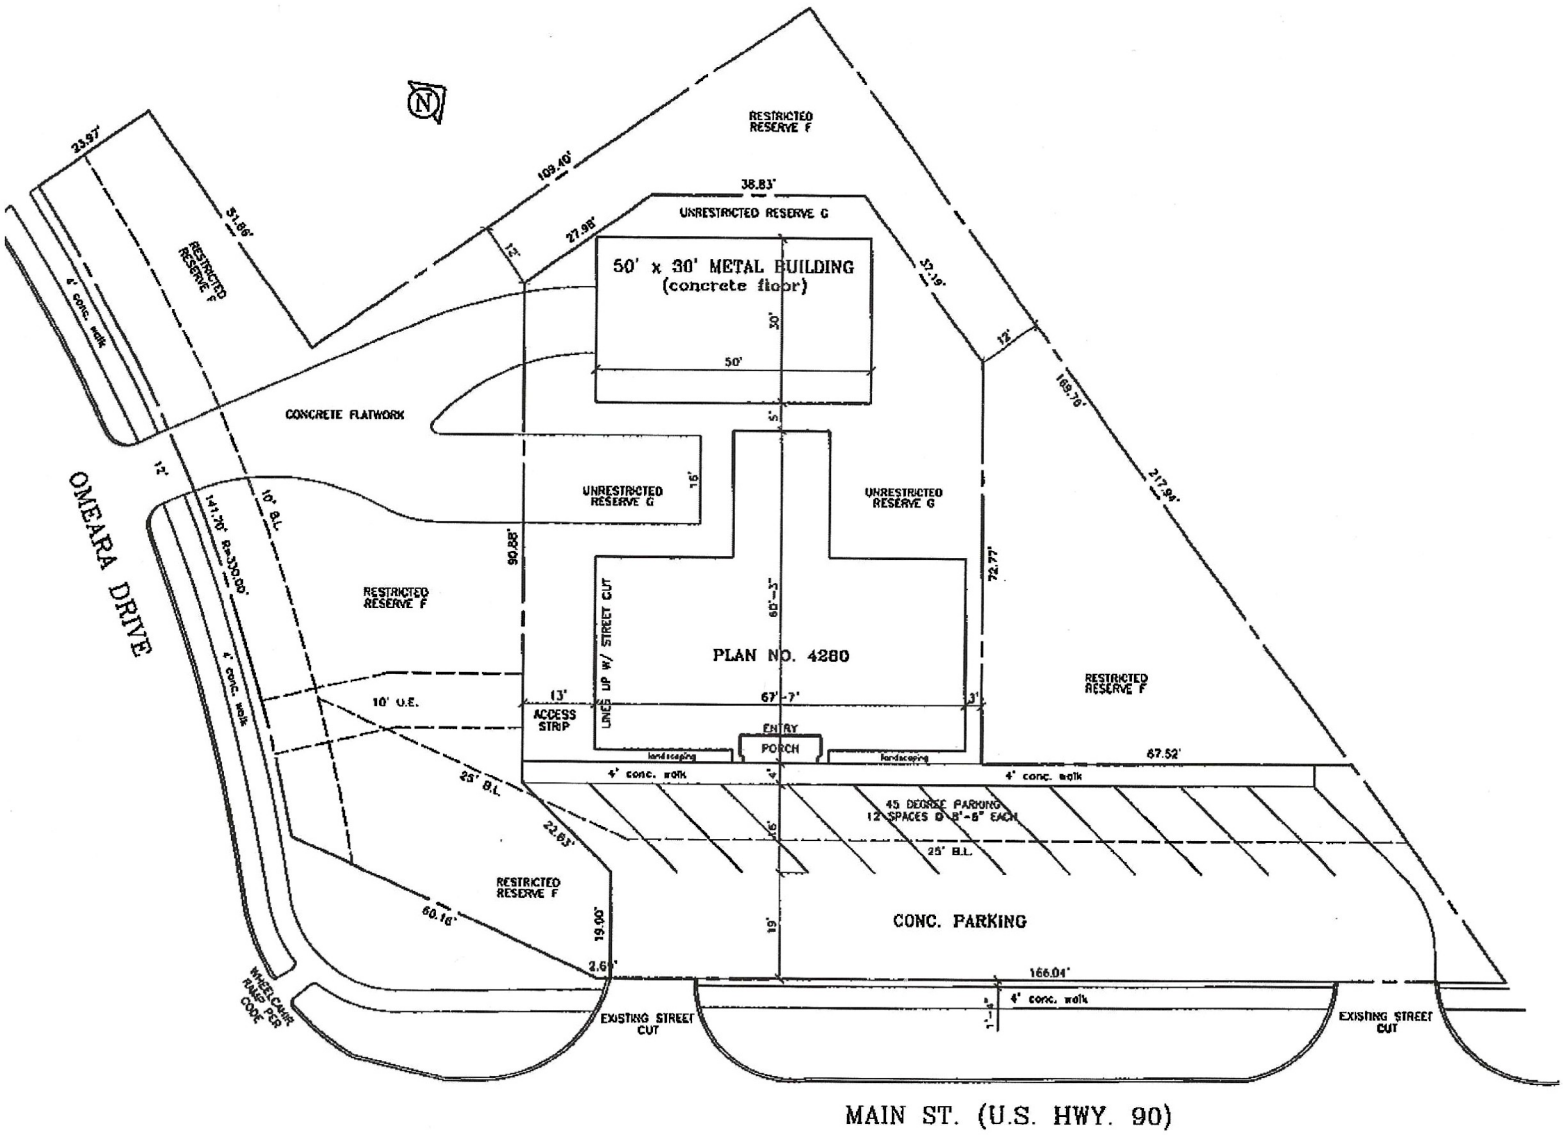
N
RESTRICTED RESERVE F
109.40'
38.83'
UNRESTRICTED RESERVE G
27.98'
12'
50' x 30' METAL BUILDING
(concrete floor)
30'
50'
37.19'
12'
189.78'
217.94'
23.97'
51.66'
RESTRICTED RESERVE F
4' conc. walk
CONCRETE FLATWORK
5'
UNRESTRICTED RESERVE G
16'
UNRESTRICTED RESERVE G
12'
10' B.L.
141.70'
R=330.00'
90.88'
72.77'
OMEARA DRIVE
RESTRICTED RESERVE F
LINES UP W/ STREET CUT
65'-3"
PLAN NO. 4280
4' conc. walk
10' U.E.
13'
ACCESS STRIP
67'-7'
3'
RESTRICTED RESERVE F
ENTRY
PORCH
landscaping
landscaping
67.52'
4' conc. walk
4'
4' conc. walk
25' B.L.
45 DEGREE PARKING
12 SPACES @ 8'-6" EACH
16'
22.63'
25' B.L.
RESTRICTED RESERVE F
60.16'
19.00'
19'
CONC. PARKING
2.6'
166.04'
WHEELCHAIR RAMP PER CODE
EXISTING STREET CUT
4' conc. walk
1'-6"
EXISTING STREET CUT
MAIN ST. (U.S. HWY. 90)