
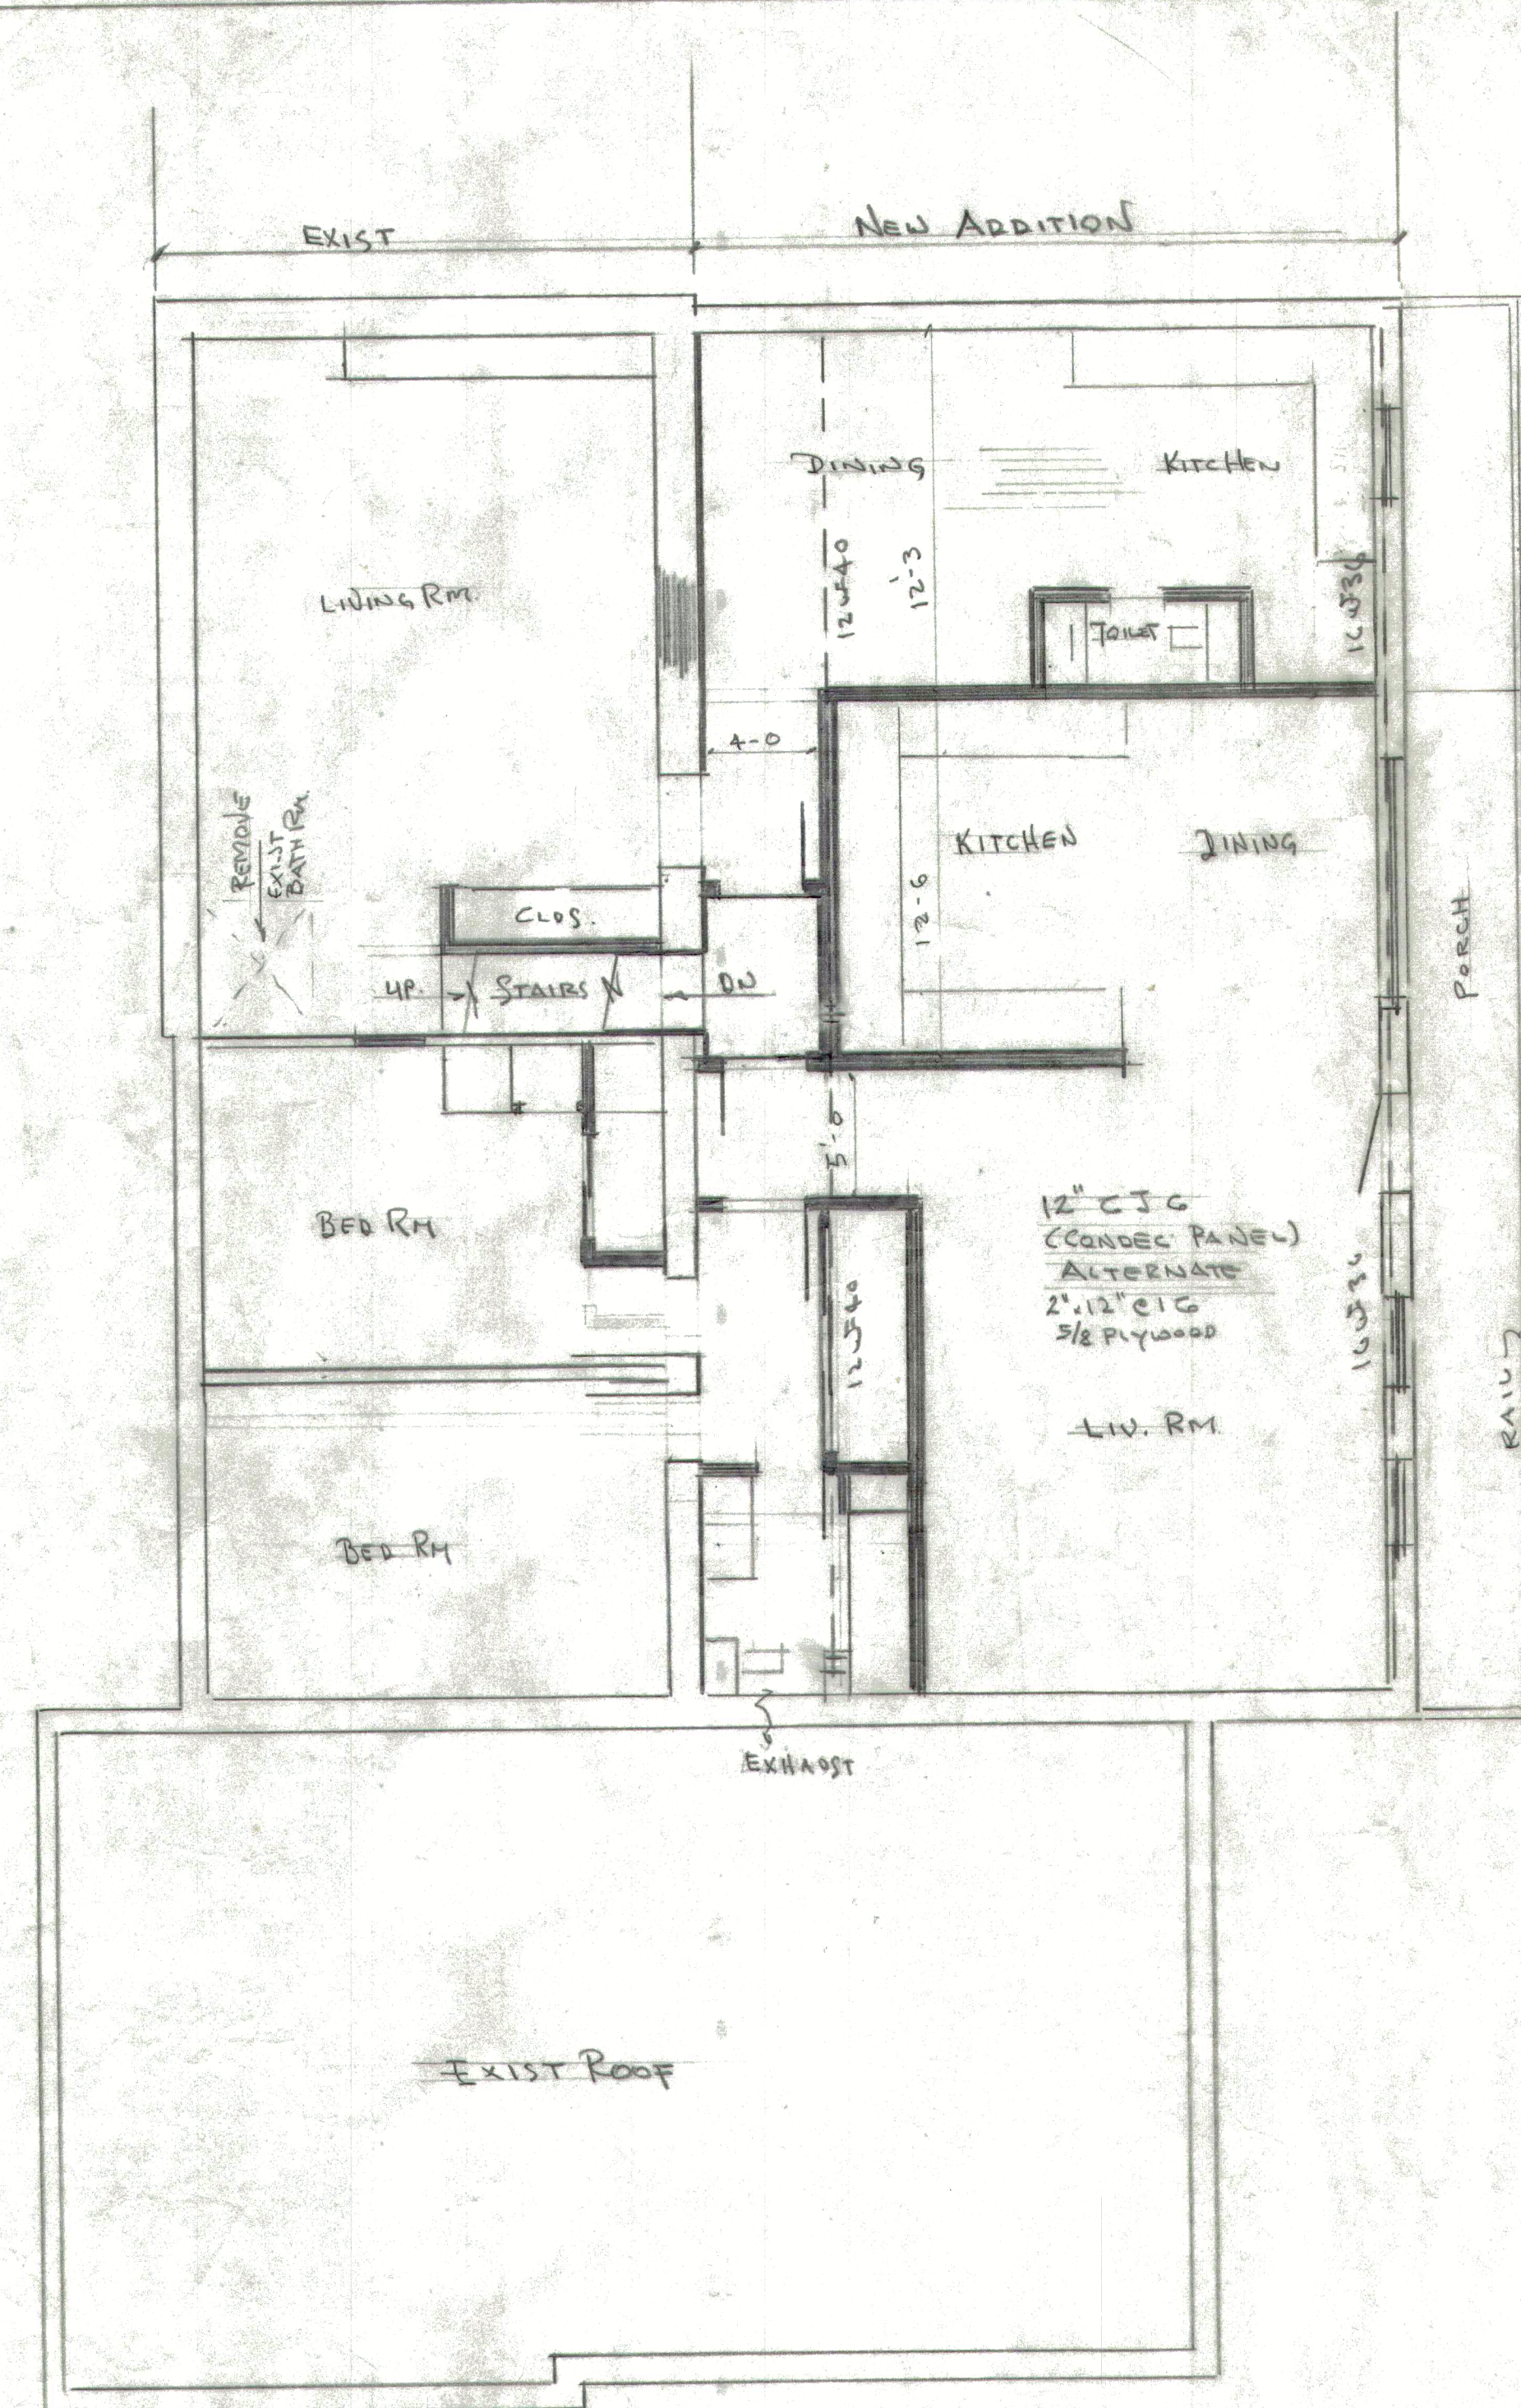
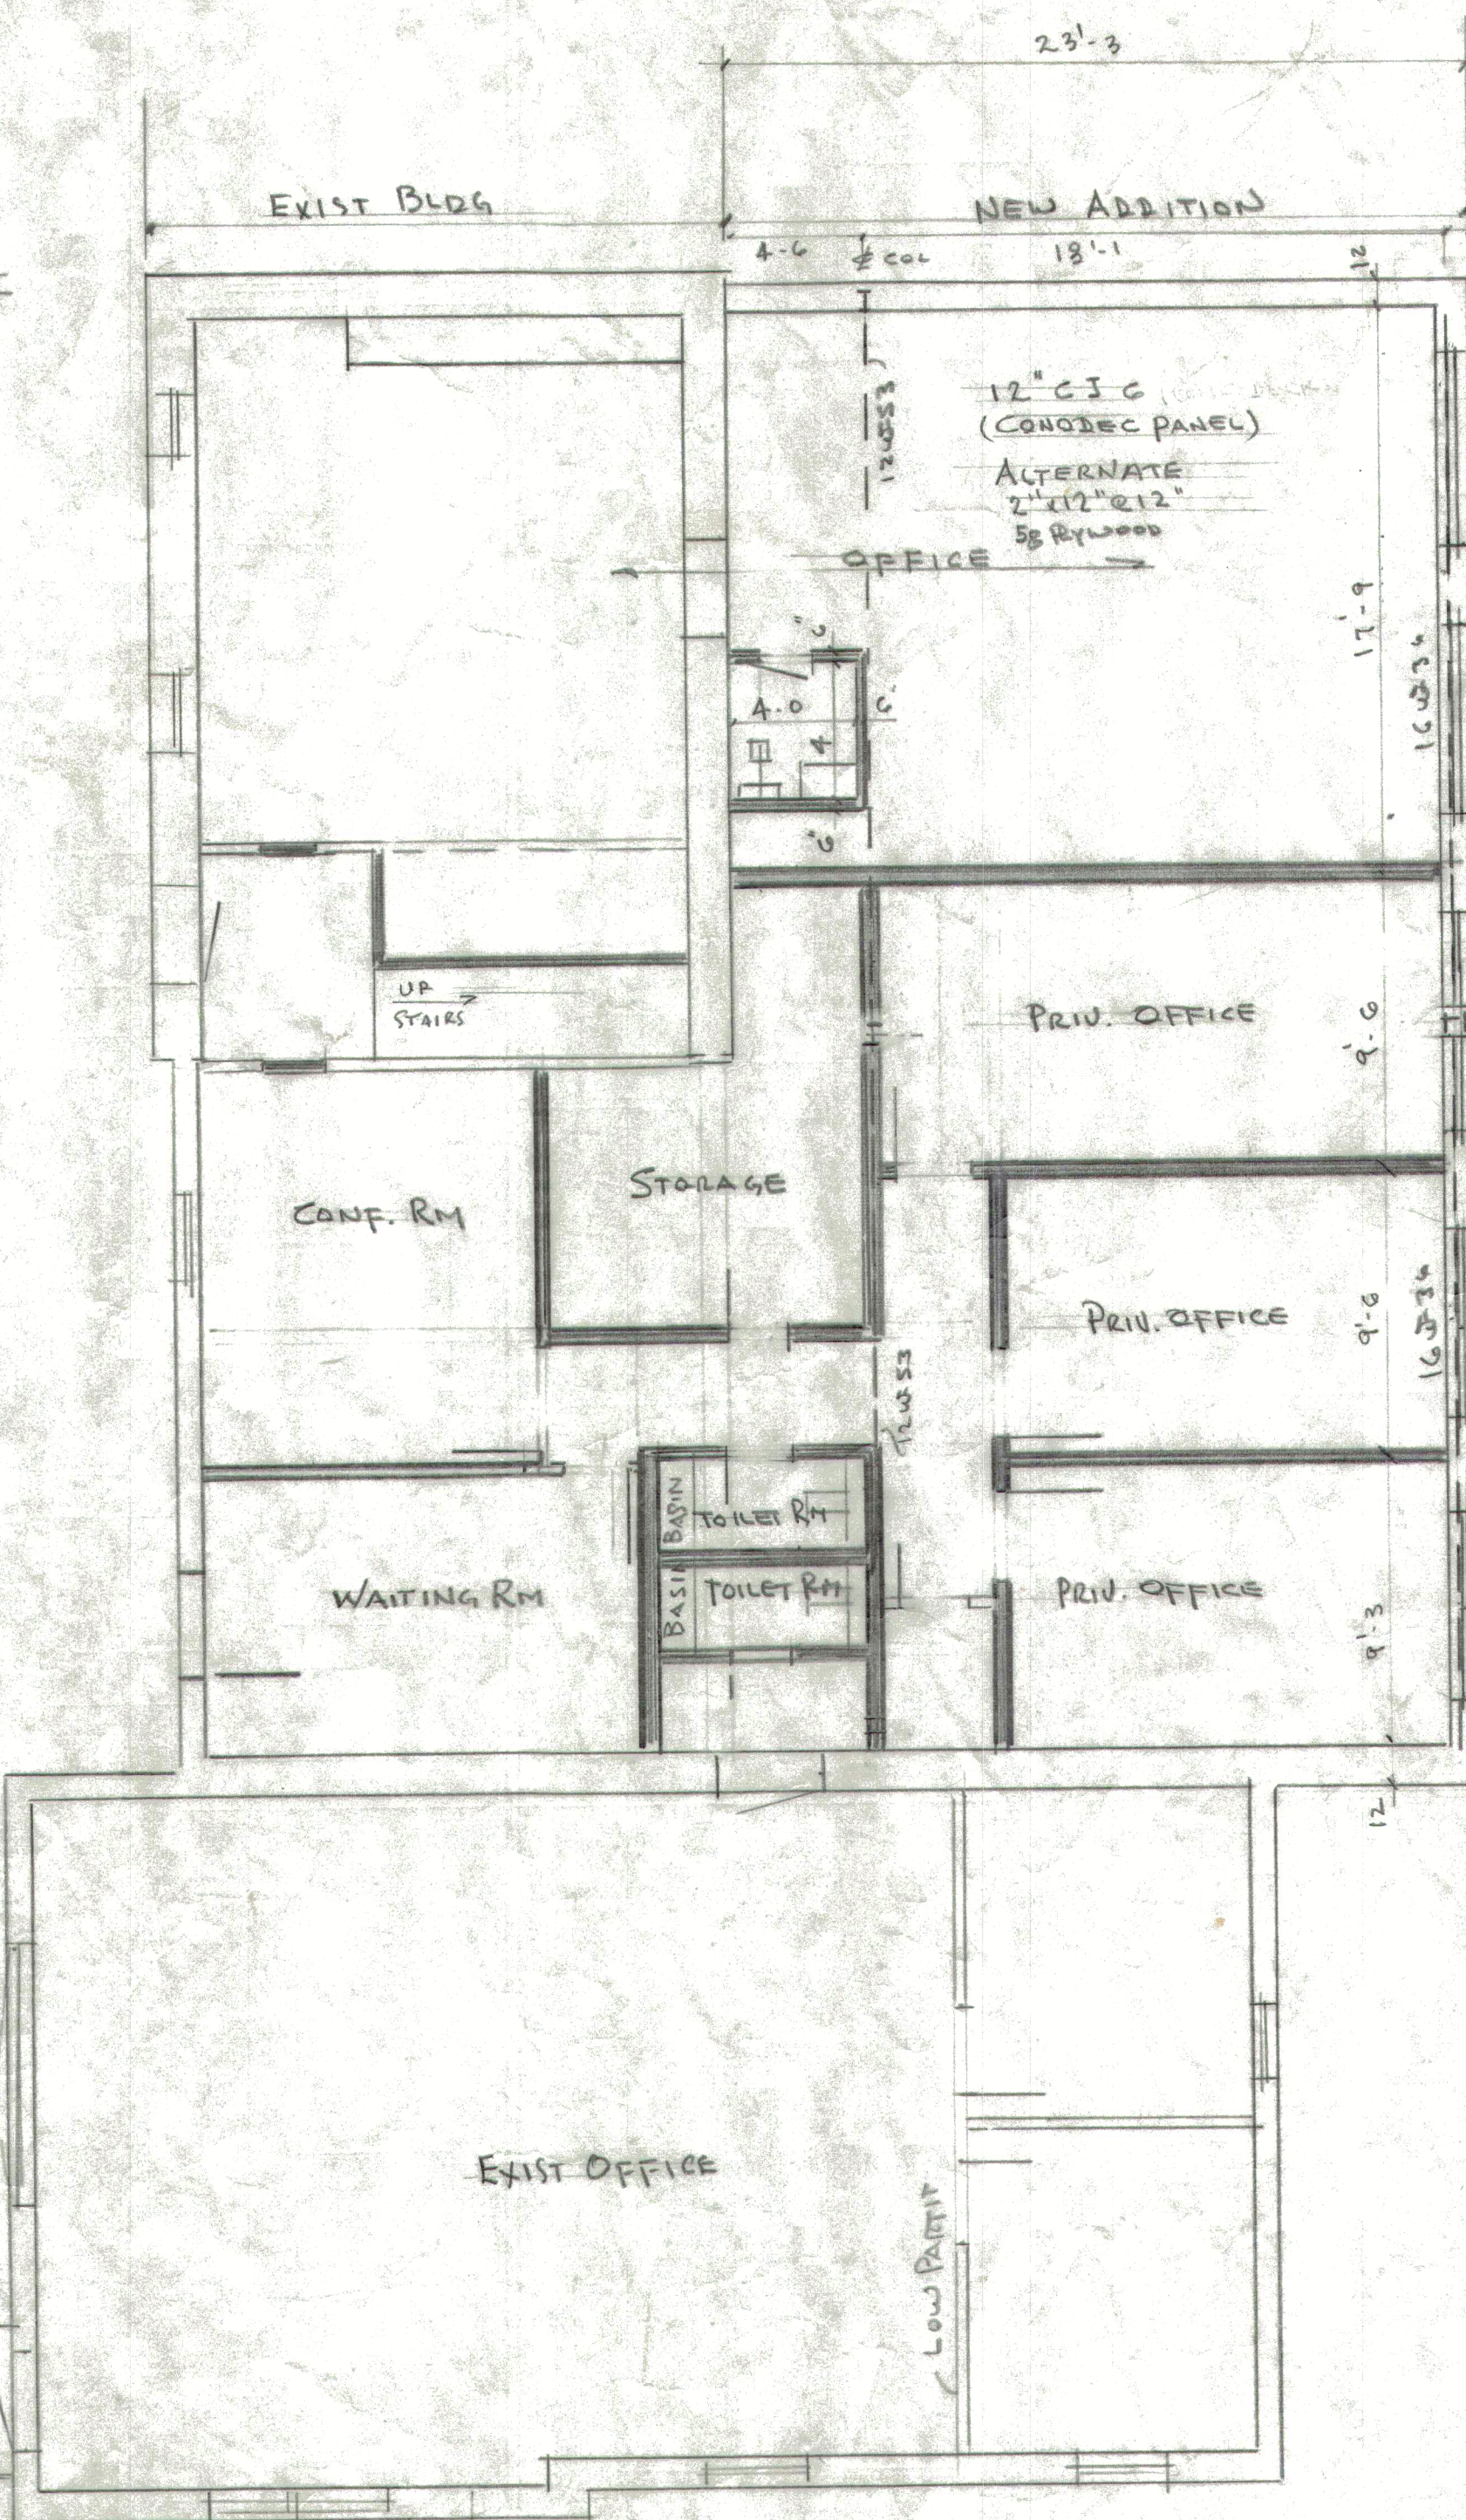


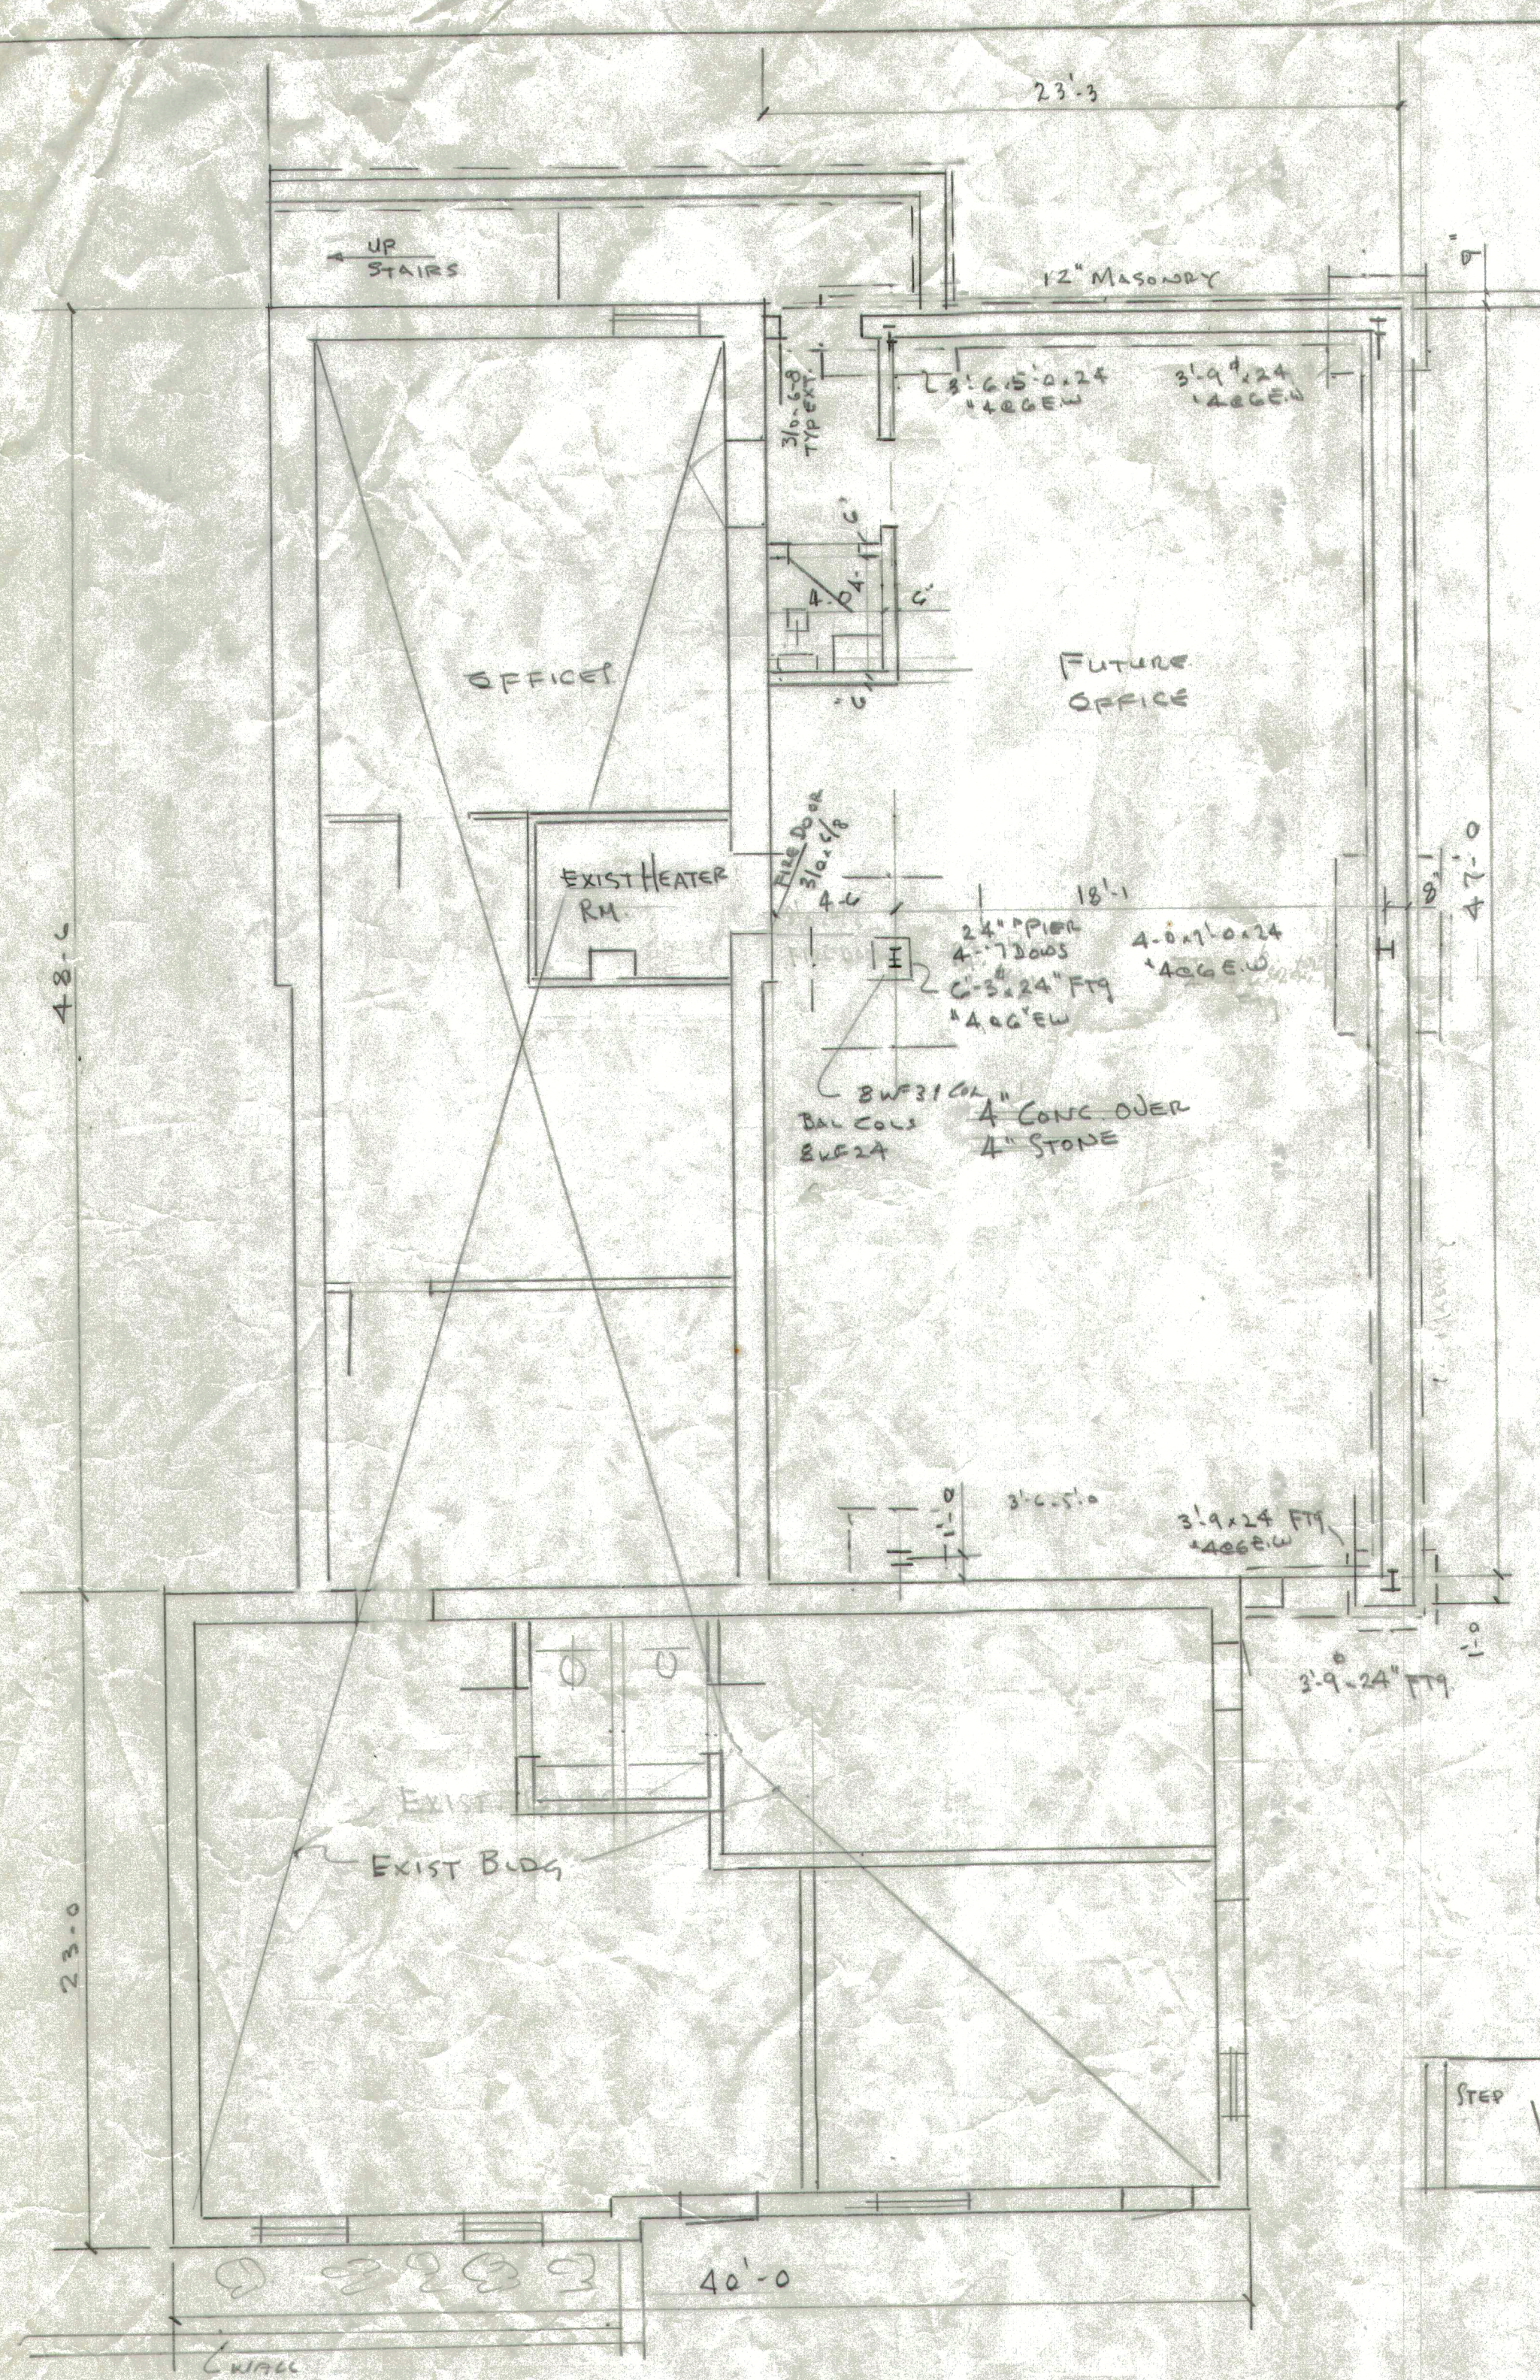

GROUND FLOOR & FOUND PLAN
31.6.1.0

1ST FLOOR

2ND FLOOR

ADDITION TO
PROPERTY OF VINCENT J. URBANO
808 BETHLEHEM PK
ERDENHEIM, PA.