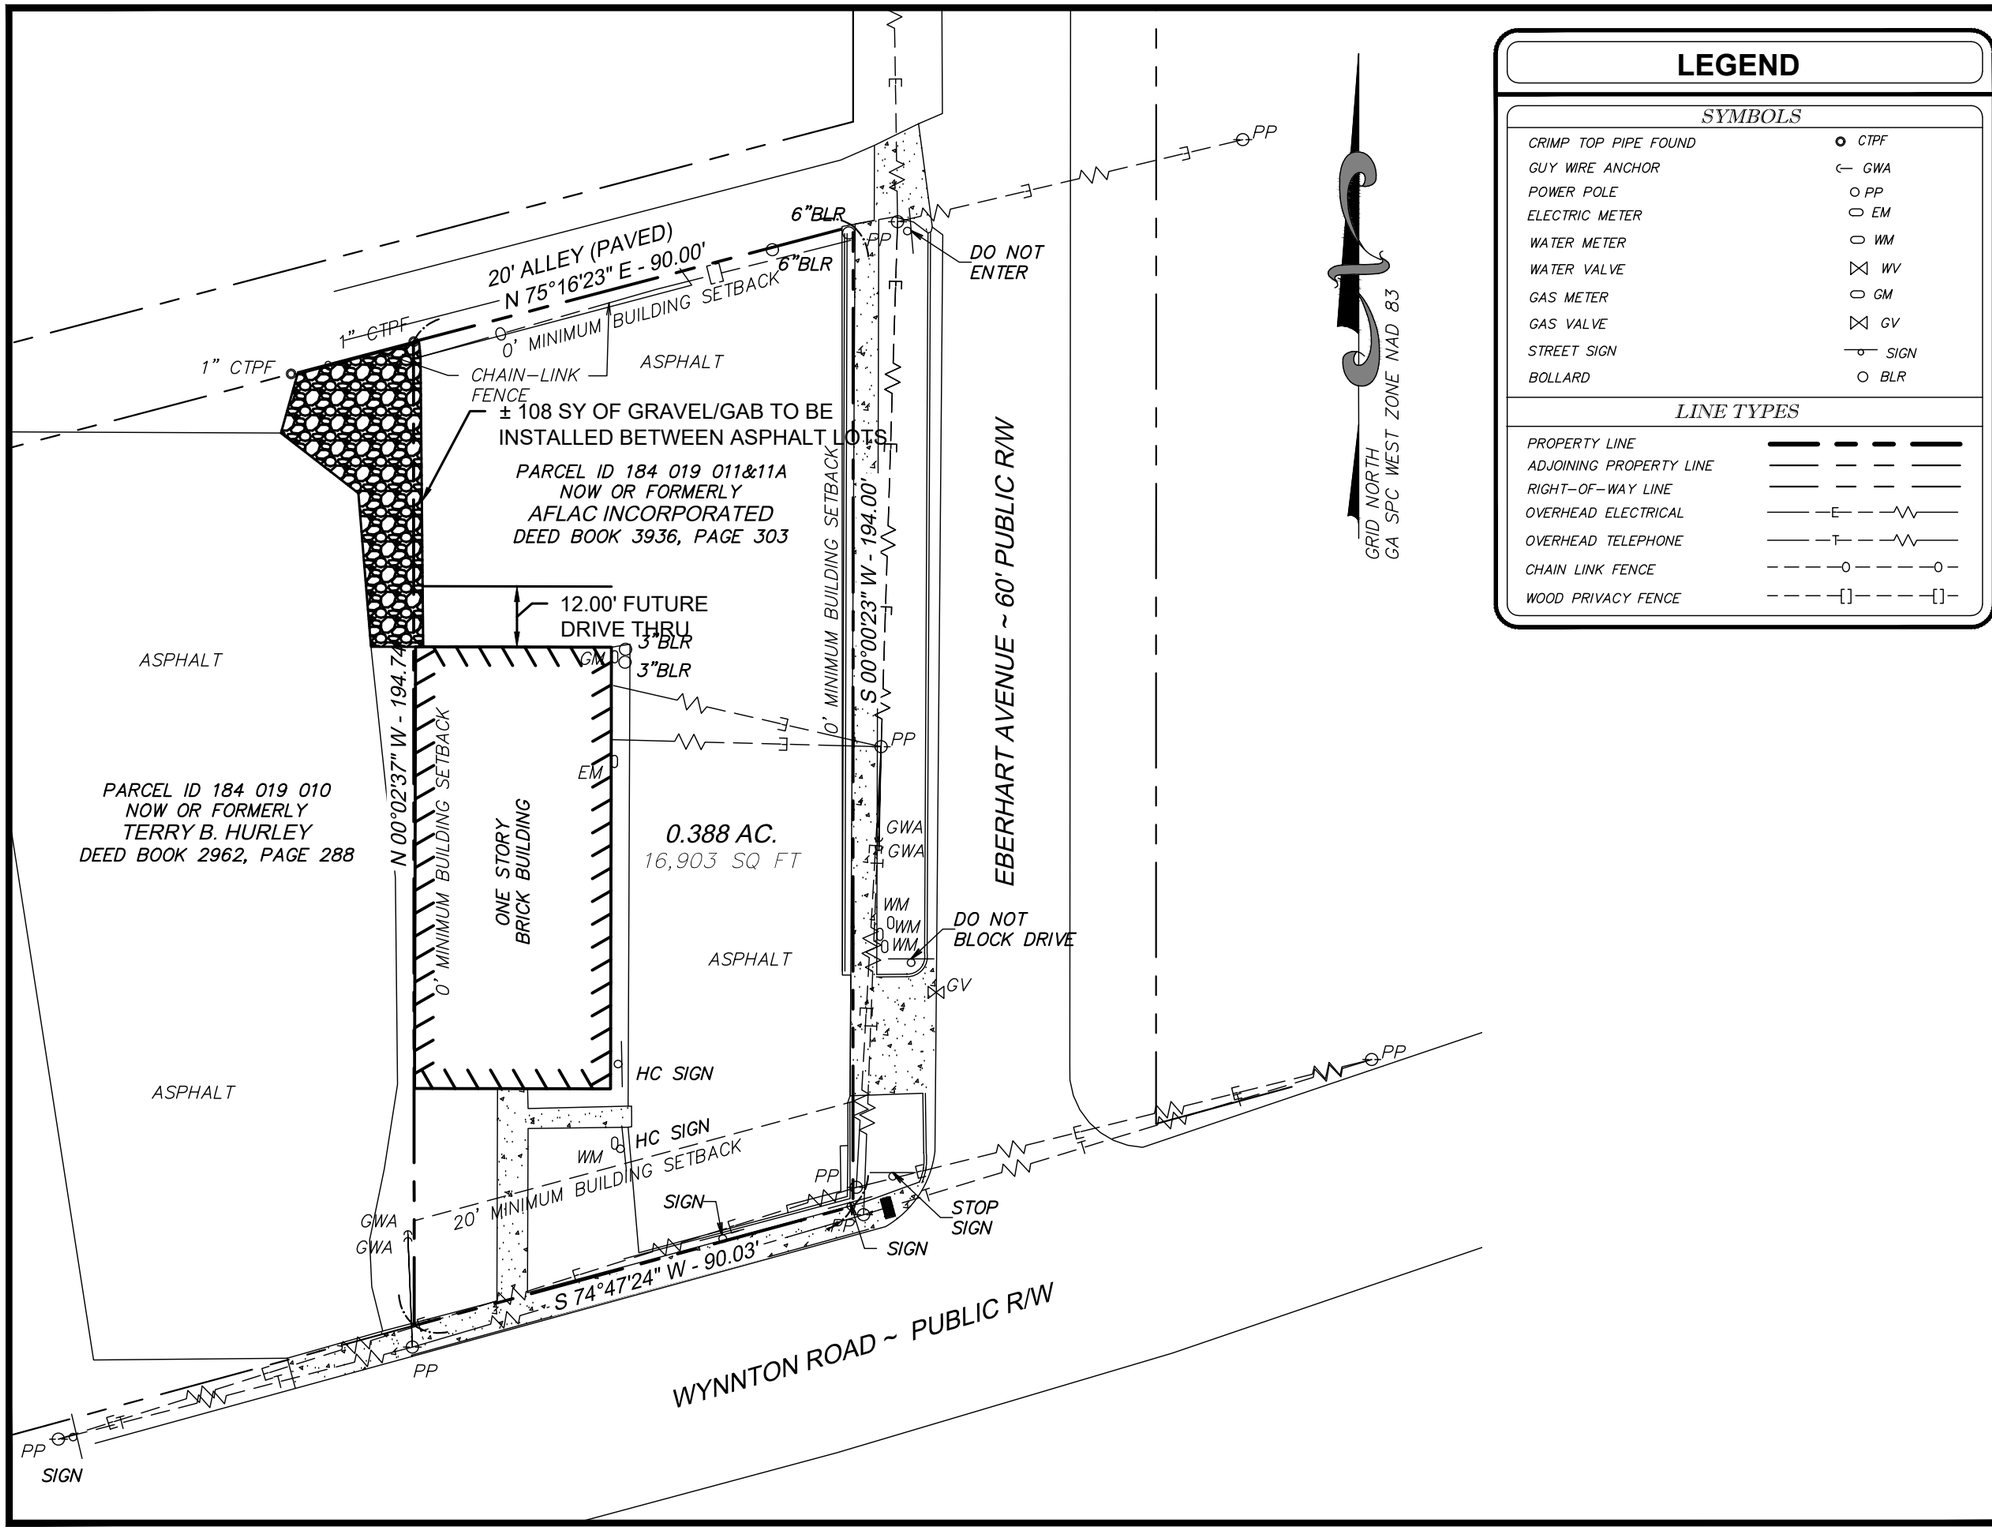

LEGEND

SYMBOLS

CRIMP TOP PIPE FOUND	CTPF
GUY WIRE ANCHOR	GWA
POWER POLE	PP
ELECTRIC METER	EM
WATER METER	WM
WATER VALVE	WV
GAS METER	GM
GAS VALVE	GV
STREET SIGN	SIGN
BOLLARD	BLR

LINE TYPES

PROPERTY LINE	
ADJOINING PROPERTY LINE	
RIGHT-OF-WAY LINE	
OVERHEAD ELECTRICAL	E
OVERHEAD TELEPHONE	T
CHAIN LINK FENCE	
WOOD PRIVACY FENCE	

EMC ENGINEERING SERVICES, INC.
3575 Macon Rd.
Suite 15
Columbus, GA 31907
Ph: (706) 565-5985
Fax: (706) 565-5983
columbus@emc-eng.com
www.emc-eng.com
CIVIL MARINE ENVIRONMENTAL
ALBANY • ATLANTA • AUGUSTA • BRUNSWICK • COLUMBUS
GREENVILLE • SAVANNAH • STATESBORO • THOMASTON • VALDOSTA

PROPOSED DRIVE THRU

PROPERTY OF AFLAC INCORPORATED
ALL OF LOT 6 & PART OF LOT 5, BLOCK E,
WYNNTON HEIGHTS SUBDIVISION
COLUMBUS, MUSCOGEE COUNTY, GEORGIA
Prepared for:
DREW GODWIN

30' 15' 0' 30'
GRAPHIC SCALE: 1" = 30'

PROJECT NO.:	22-7099
DRAWN BY:	MDR
DESIGNED BY:	JDW
SURVEYED BY:	JRW
SURVEY DATE:	10/31/2022
CHECKED BY:	CFR
SCALE:	1" = 30'
DATE:	11/01/2022

SHEET 1 OF 1

O:\2022\22-7099 DREW GODWIN - 1947 WYNTON ROAD, COLUMBUS GA\DWG\22-7099C_B01.DWG 1/24/2023 6:31 PM