SECTION 14, TOWNSHIP 26 SOUTH, RANGE 21 EAST
PASCO COUNTY, FLORIDA

1" = 20'

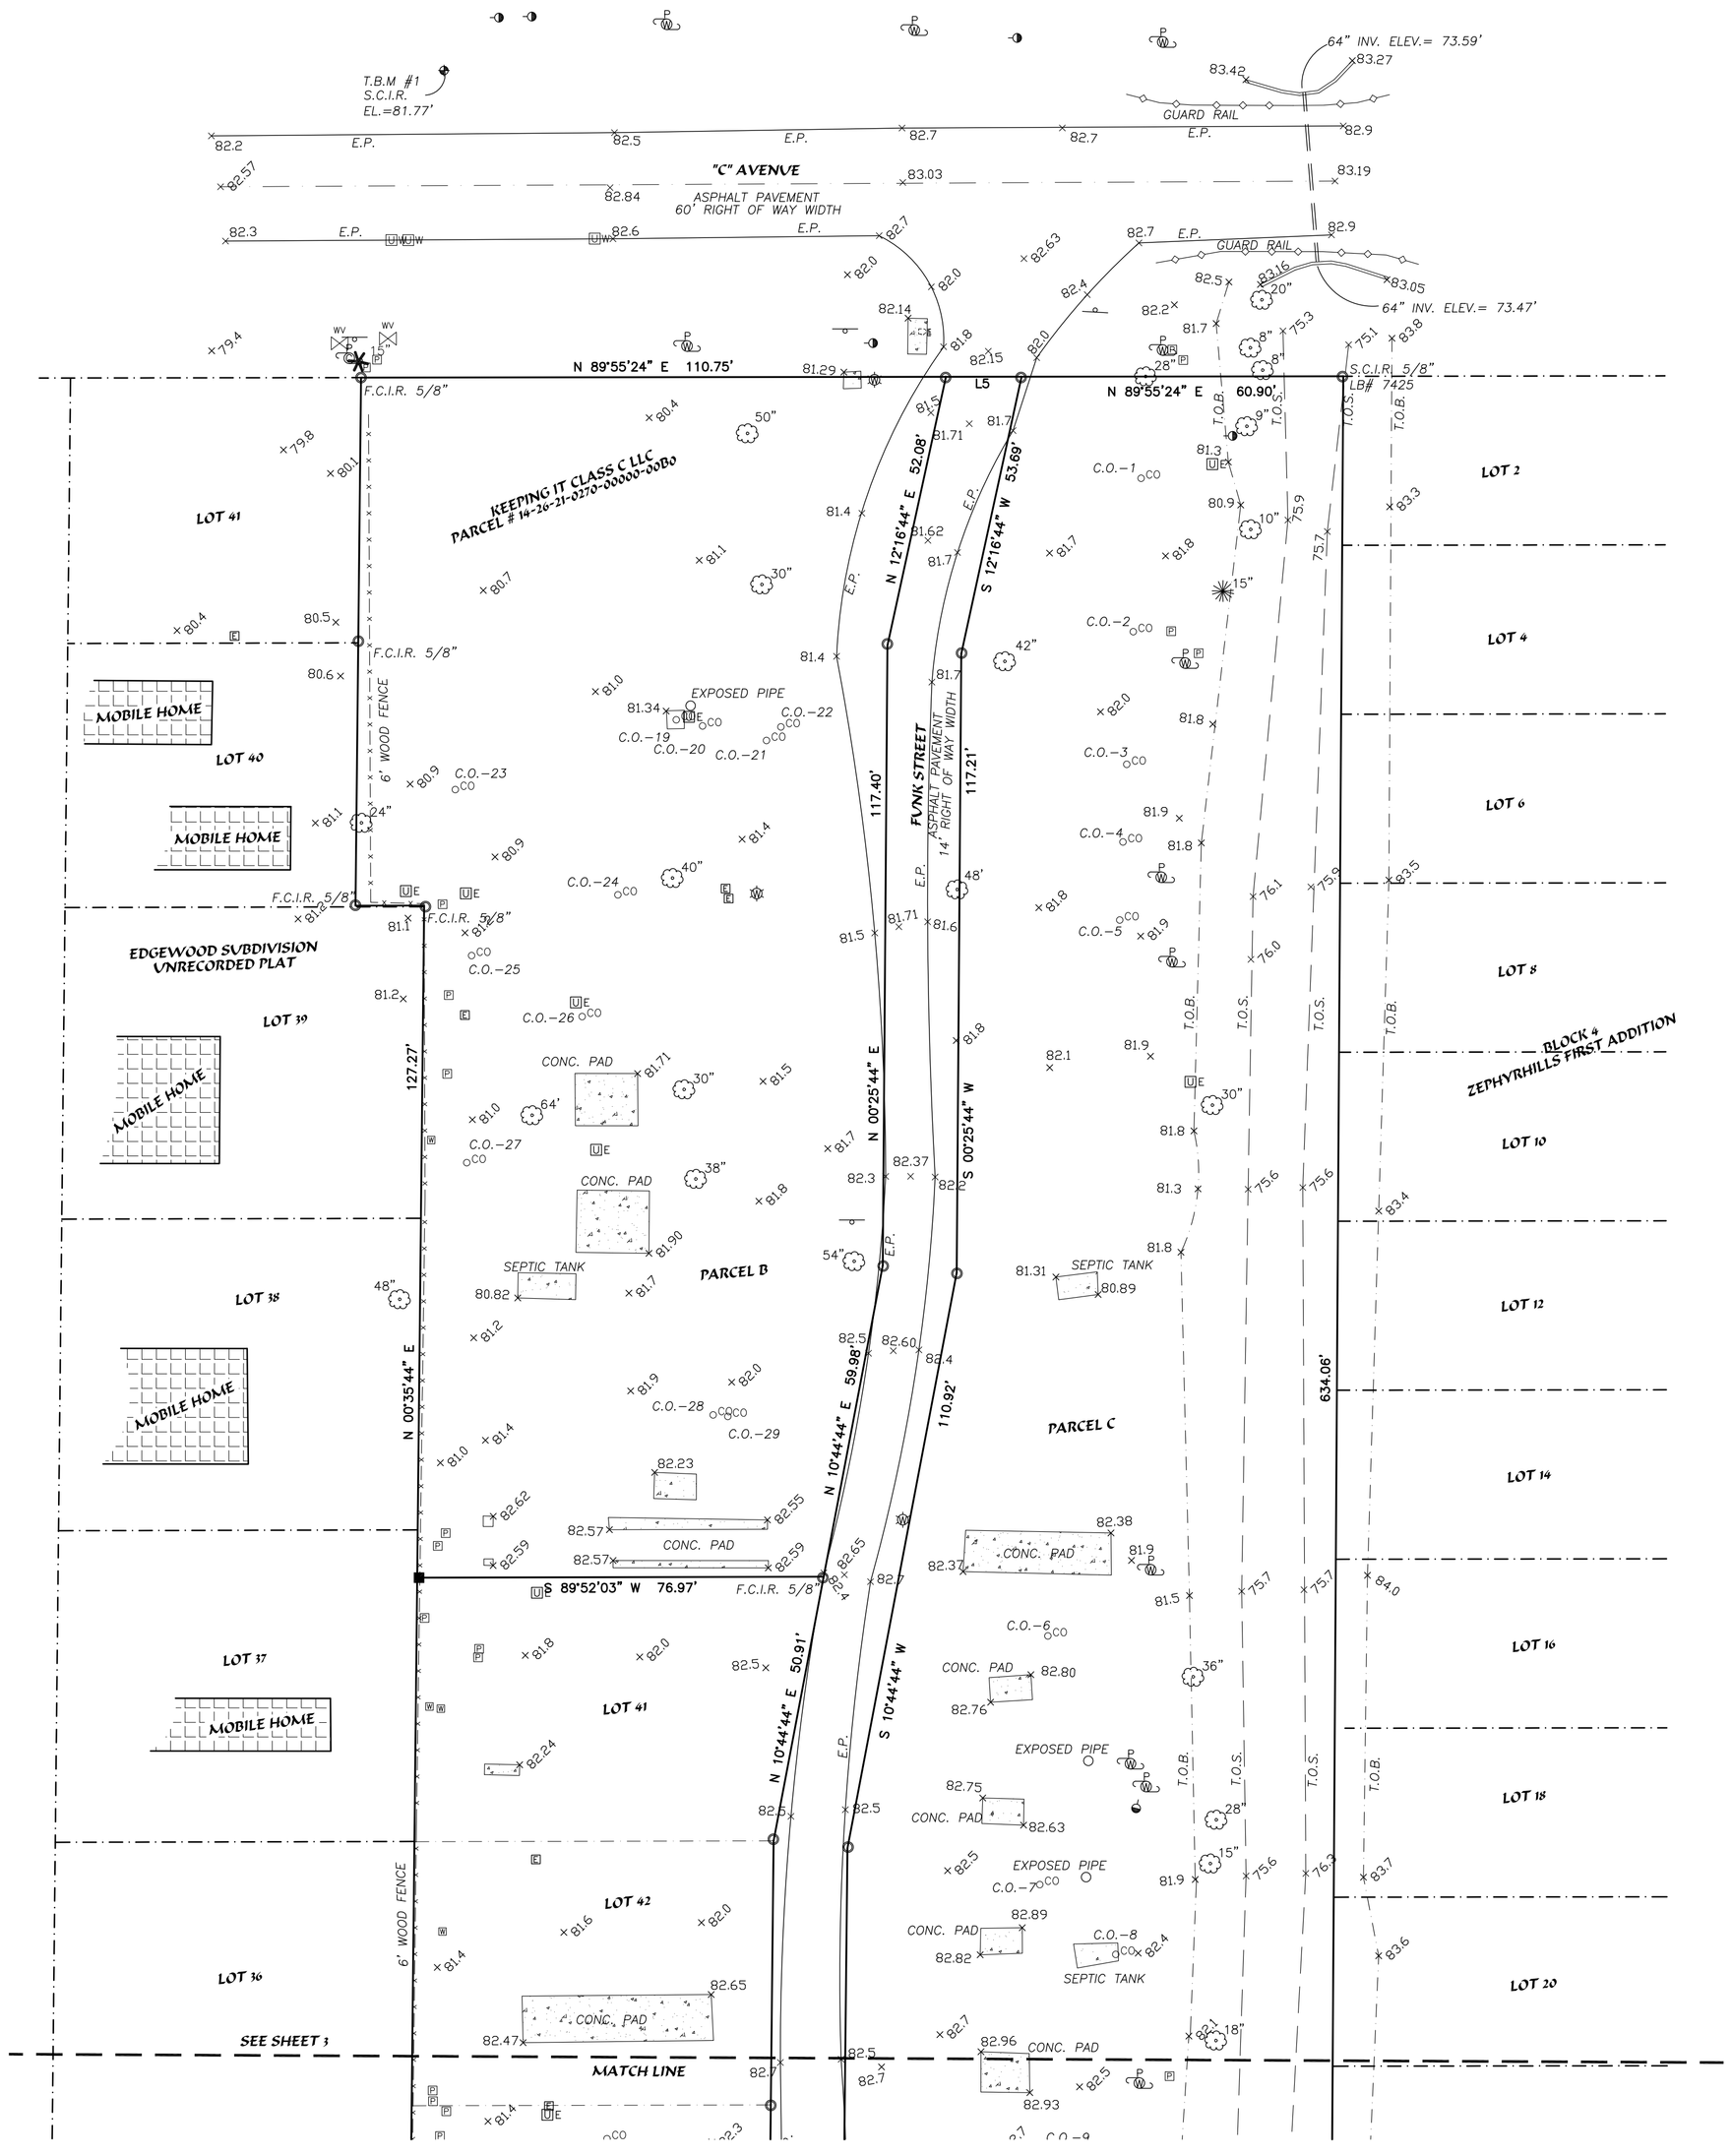

LEGEND & ABBREVIATIONS

(C) CALCULATED MEASUREMENT
(R/W) RIGHT OF WAY MEASUREMENT
CONC. CONCRETE
EP EDGE OF PAVEMENT
MULT. MULTIPLE
CI CURB INLET
GI GRATE INLET
SMH SANITARY MANHOLE
STMH STORM MANHOLE
FLAG POLE
GREASE TRAP MANHOLE
HYDRANT
PREVENTER VALVES
METAL LIGHTPOLE
CLEANOUT
STORM MANHOLE
GAS VALVE
UE UNDERGROUND ELECTRIC
UW UNDERGROUND WATER MARKER
CONCRETE LIGHT POLE
WOOD LIGHT POLE
WOOD POWER POLE
CONC POWER POLE
RAILROAD X-ING GATE

UGS UNDERGROUND SANITARY
T TELEPHONE MANHOLE
UGP UNDERGROUND PHONE
MES MITERED END SECTION
STMH STORM MANHOLE
UGFM UNDERGROUND FORCE MAIN
UGE UNDERGROUND ELECTRIC
UGW UNDERGROUND WATER
OHW OVERHEAD WIRES
UGG UNDERGROUND GAS
T.O.S. TOE OF SLOPE
WOF WOOD FENCE
PVCY PLASTIC PRIVACY FENCE
UG UNDERGROUND
E.O.W. EDGE OF WATER
LB LICENSED BUSINESS
OHW OVERHEAD WIRE
TRANSFORMER PAD
TYP. TYPICAL
T.O.B. TOP OF BANK
CROSS WALK SIGNAL
WELL
MAILBOX
GUY WIRE
SIGN
PHONE BOX
CABLE BOX
WATER MANHOLE
FIRE DEPARTMENT CONNECTION

UC UNDERGROUND CABLE MARKER
S SANITARY MANHOLE
WM WATER METER
WV WATER VALVE
F.C.I.R. FOUND CAPPED IRON ROD
F.N./D. FOUND NAIL & DISK
F.C.M. FOUND CONCRETE MONUMENT
(P) PLAT MEASUREMENT
(F) FIELD MEASUREMENT
N.C.F. NO CORNER FOUND
SV SEWER VALVE
M MONITOR WELL
SS SIGNAL SUPPORT POLE
ICV IRRIGATION CONTROL VALVE
IRW IRRIGATION VALVE(RECLAIM)
P.O.B. POINT OF BEGINNING
P.O.C. POINT OF COMMENCEMENT
UG UNDERGROUND GAS MARKER
EB ELECTRIC BOX
TB TRAFFIC BOX
UP UNDERGROUND PHONE MARKER
RR RAILROAD LIGHT
P.U.E. PUBLIC UTILITY EASEMENT
D.E. DRAINAGE EASEMENT

TREE LEGEND

12" OAK TREE AND SIZE
6" MISCELLANEOUS TREE AND SIZE
12" PALM TREE AND SIZE
4" PINE TREE AND SIZE
7" MAGNOLIA TREE AND SIZE

SANITARY TABLE

NOTE: ALL CLEANOUTS THAT WERE ABLE TO BE OPENED HAD AN ELBOW WITHIN 6" FROM TOP ELEVATION.

C.O.-1 (CLEANOUT) TOP ELEV= 79.94'	C.O.-10 (CLEANOUT) TOP ELEV= 81.26'	C.O.-20 (CLEANOUT) TOP ELEV= 79.30'
C.O.-2 (CLEANOUT) TOP ELEV= 79.93'	C.O.-11 (CLEANOUT) TOP ELEV= 81.54'	C.O.-21 (CLEANOUT) TOP ELEV= 79.73'
C.O.-3 (CLEANOUT) TOP ELEV= 79.93'	C.O.-12 (CLEANOUT) TOP ELEV= 81.22'	C.O.-22 (CLEANOUT) TOP ELEV= 79.85'
C.O.-4 (CLEANOUT) TOP ELEV= 79.82'	C.O.-13 (CLEANOUT) TOP ELEV= 81.65'	C.O.-23 (CLEANOUT) TOP ELEV= 78.47'
C.O.-5 (CLEANOUT) TOP ELEV= 79.89'	C.O.-14 (CLEANOUT) TOP ELEV= 81.63'	C.O.-24 (CLEANOUT) TOP ELEV= 78.74'
C.O.-6 (CLEANOUT) TOP ELEV= 80.31'	C.O.-15 (CLEANOUT) TOP ELEV= 82.51'	C.O.-25 (CLEANOUT) TOP ELEV= 78.78'
C.O.-7 (CLEANOUT) TOP ELEV= 80.37'	C.O.-16 (CLEANOUT) TOP ELEV= 83.12'	C.O.-26 (CLEANOUT) TOP ELEV= 79.28'
C.O.-8 (CLEANOUT) TOP ELEV= 79.62'	C.O.-17 (CLEANOUT) TOP ELEV= 84.01'	C.O.-27 (CLEANOUT) TOP ELEV= 78.92'
C.O.-9 (CLEANOUT) TOP ELEV= 80.45'	C.O.-18 (CLEANOUT) TOP ELEV= 84.67'	C.O.-28 (CLEANOUT) TOP ELEV= 80.13'
	C.O.-19 (CLEANOUT) TOP ELEV= 79.36'	C.O.-29 (CLEANOUT) TOP ELEV= 79.97'

NOT VALID WITHOUT ALL SHEETS
SEE SHEET 1 OF 3 FOR BOUNDARY, SURVEY NOTES AND LEGAL DESCRIPTION
SEE SHEET 3 OF 3 FOR ADDITIONAL TOPOGRAPHIC INFORMATION

EXTREME SURVEYING OF FLORIDA, INC.
LB No. 7425
29540 RHODIN PLACE
LUTZ, FLORIDA 33559
PH. (813) 973-2092
FAX. (813) 973-2122
EMail: alex@extreme-surveying.com
PROFESSIONAL SURVEYING AND MAPPING SERVICES

EXTREME

No.	DESCRIPTIONS	DATE	BY

REVISIONS

BOUNDARY, TOPOGRAPHIC SURVEY

FUNK STREET
PASCO COUNTY, FLORIDA

DESIGNED BY:	N/A
DRAWN BY:	RWB
CHECKED BY:	ABT
SCALE:	1"=20'
DATE:	3/10/22
PARTY CHIEF:	DW
FIELD BOOK:	99
PAGE:	18-20
CAD FILE:	2201-100-05M
JOB NUMBER:	2201-100-05
SHEET	2 of 3