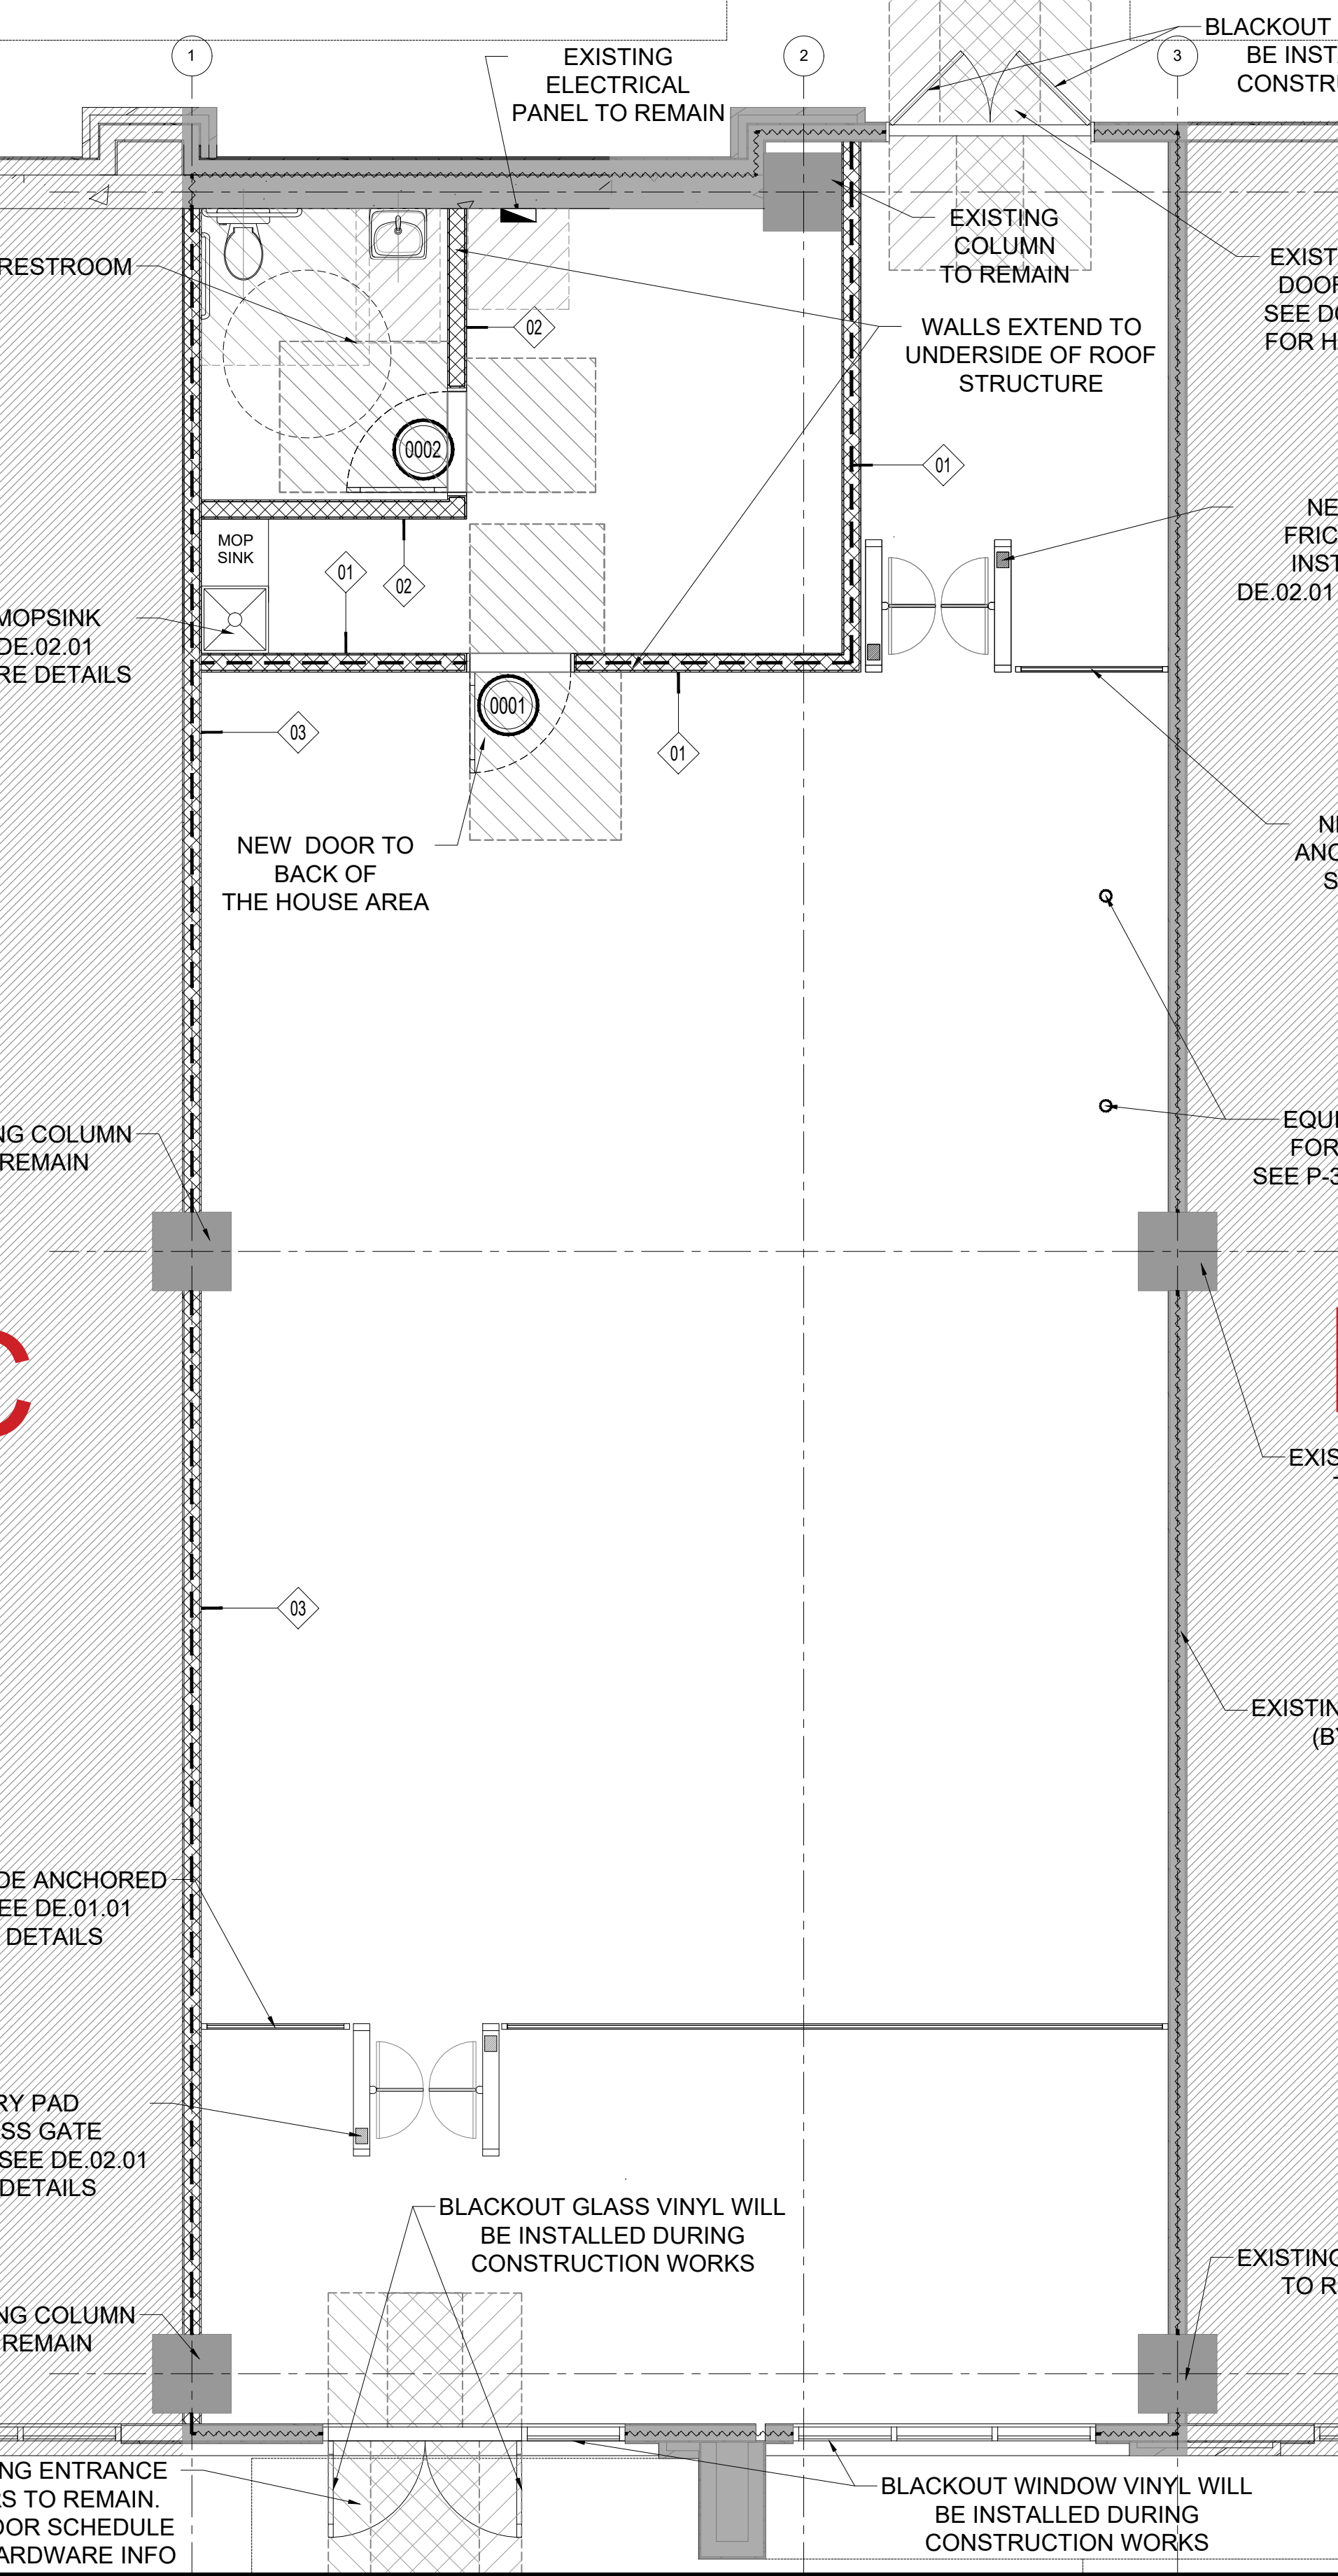
1
2
3
EXISTING ELECTRICAL PANEL TO REMAIN
BLACKOUT
BE INST
CONSTR
EXISTING COLUMN TO REMAIN
EXIST
DOOR
SEE DO
FOR H
RESTROOM
WALLS EXTEND TO UNDERSIDE OF ROOF STRUCTURE
02
0002
01
MOP SINK
01
02
NE
FRIC
INST
DE.02.01
MOPSINK
DE.02.01
RE DETAILS
0001
03
01
NEW DOOR TO BACK OF THE HOUSE AREA
NI
ANC
S
EQUI
FOR
SEE P-3
NG COLUMN
REMAIN
RY PAD
SS GATE
SEE DE.02.01
DETAILS
EXIS
03
DE ANCHORED
EE DE.01.01
DETAILS
BLACKOUT GLASS VINYL WILL BE INSTALLED DURING CONSTRUCTION WORKS
EXISTING
TO R
NG COLUMN
REMAIN
EXISTIN
(B
NG ENTRANCE
S TO REMAIN.
OOR SCHEDULE
ARDWARE INFO
BLACKOUT WINDOW VINYL WILL BE INSTALLED DURING CONSTRUCTION WORKS

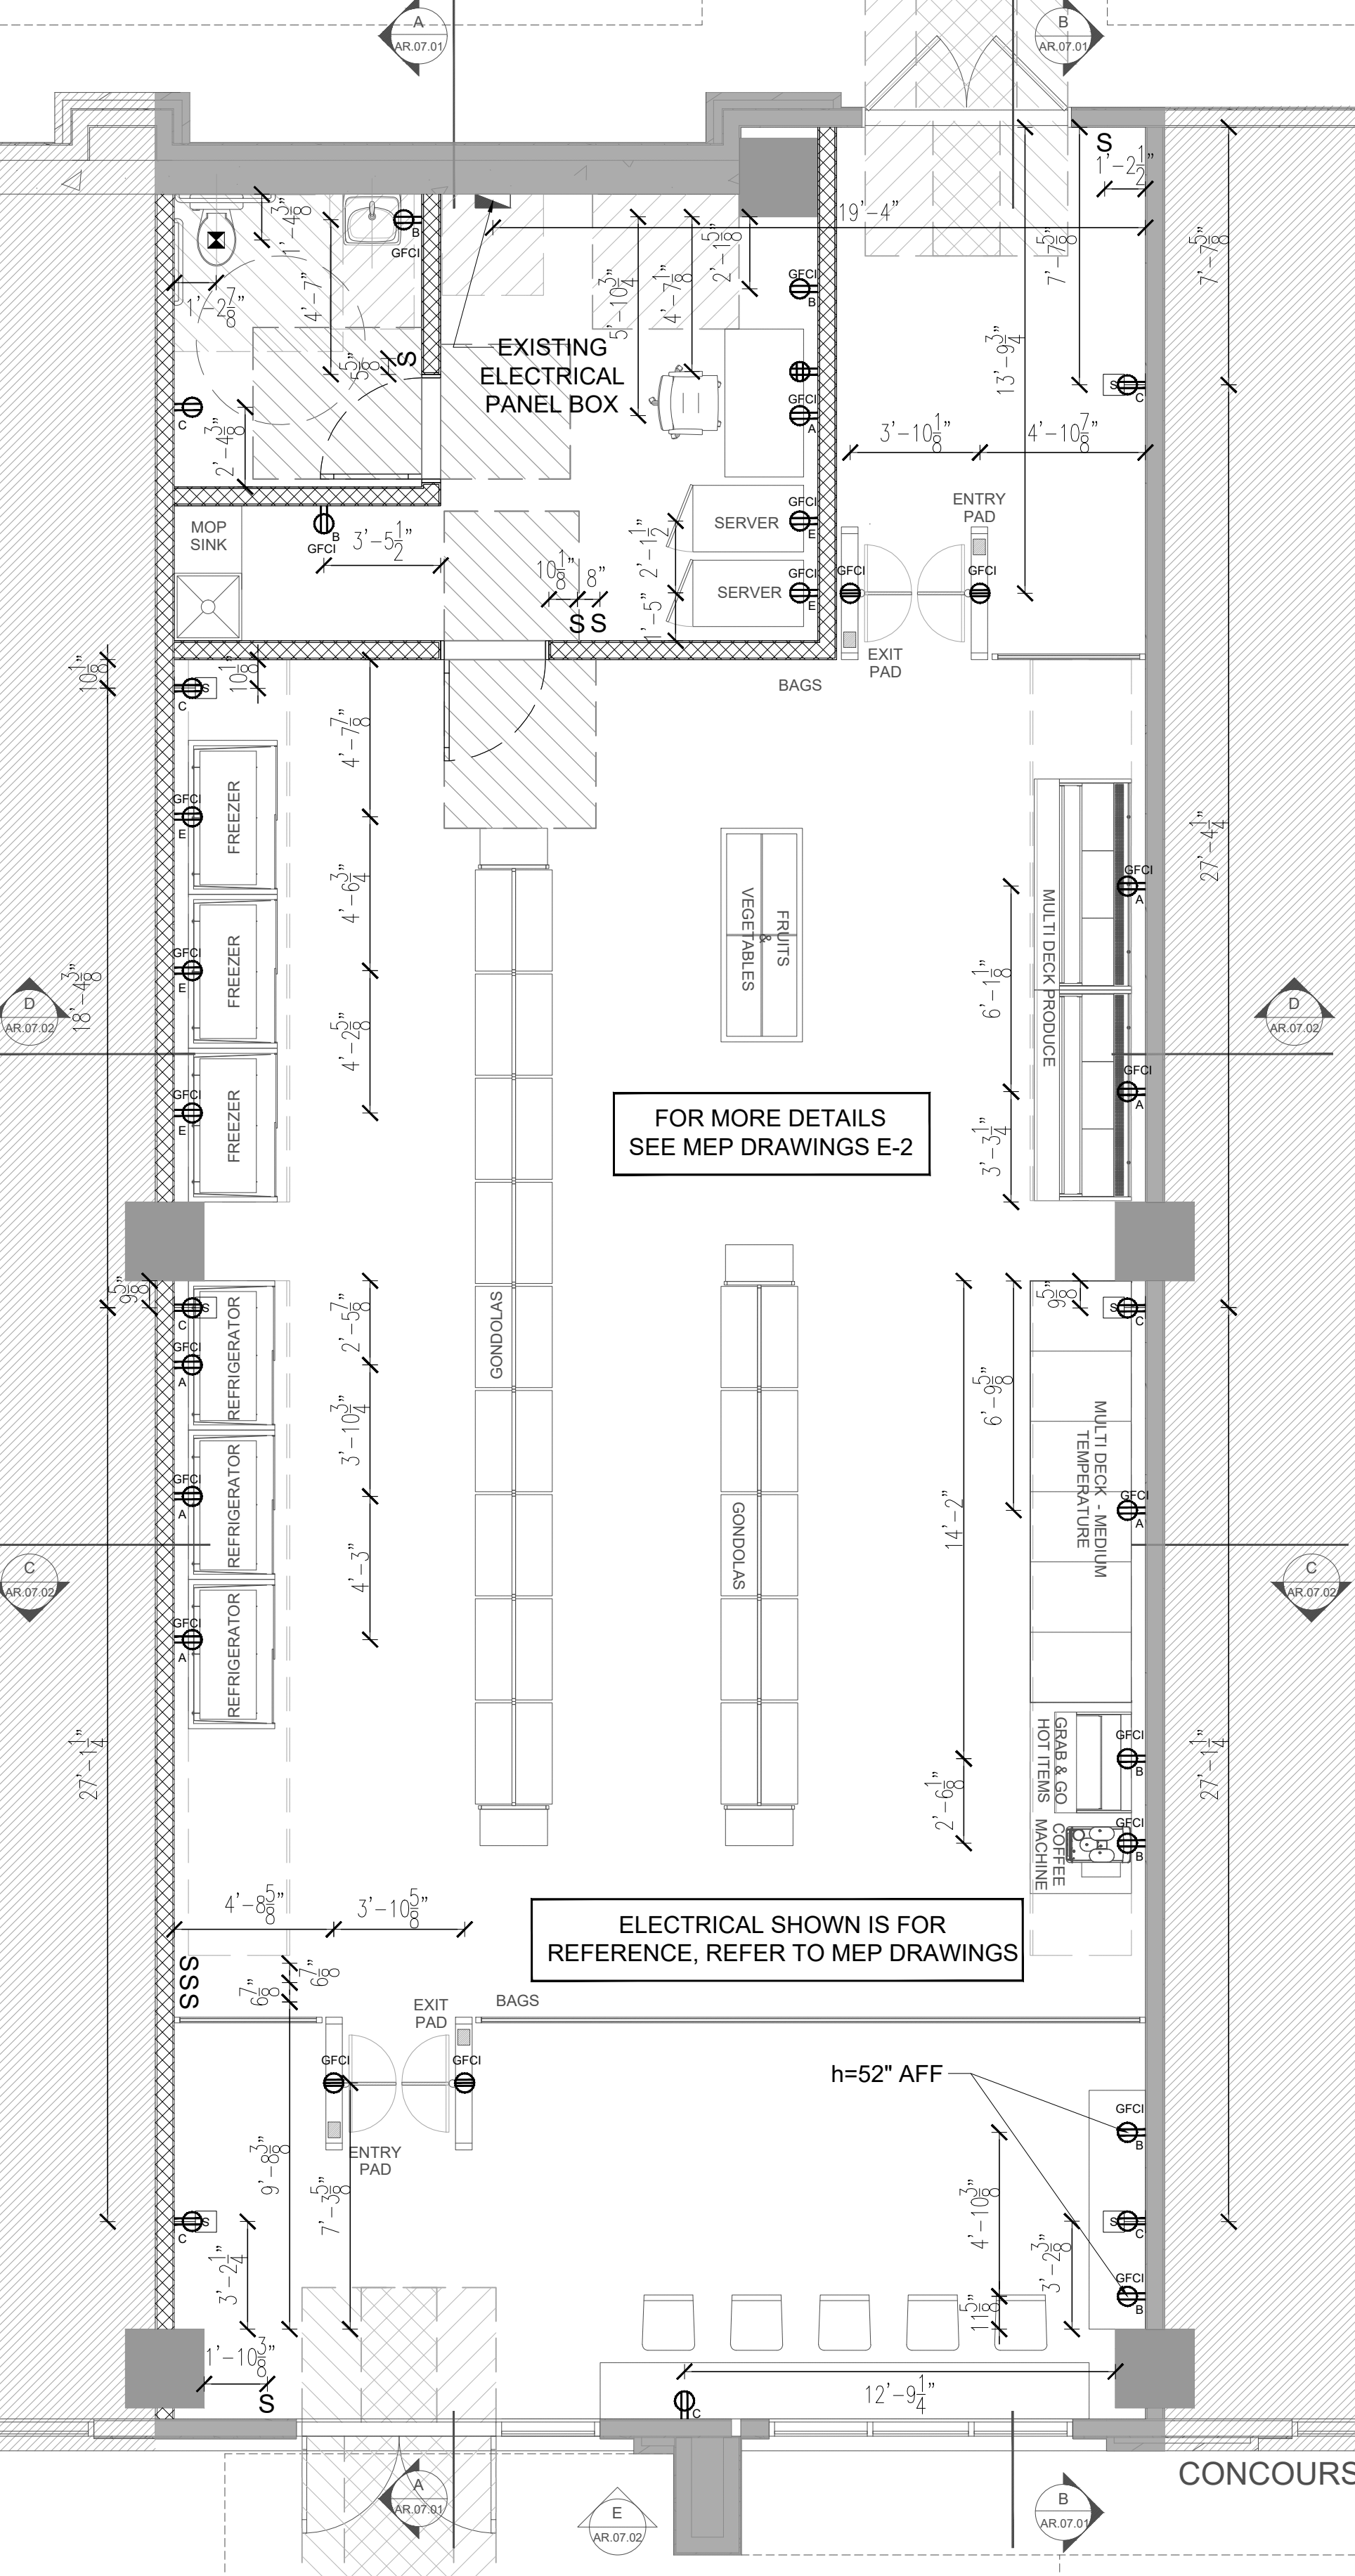
EXISTING ELECTRICAL PANEL BOX
MOP SINK
SERVER
SERVER
ENTRY PAD
EXIT PAD
BAGS
FREEZER
FREEZER
FREEZER
REFRIGERATOR
REFRIGERATOR
REFRIGERATOR
GONDOLAS
GONDOLAS
FRUITS & VEGETABLES
MULTI DECK PRODUCE
MULTI DECK - MEDIUM TEMPERATURE
GRAB & GO HOT ITEMS
COFFEE MACHINE
FOR MORE DETAILS SEE MEP DRAWINGS E-2
ELECTRICAL SHOWN IS FOR REFERENCE, REFER TO MEP DRAWINGS
h=52" AFF
CONCOURS