EXHIBIT A

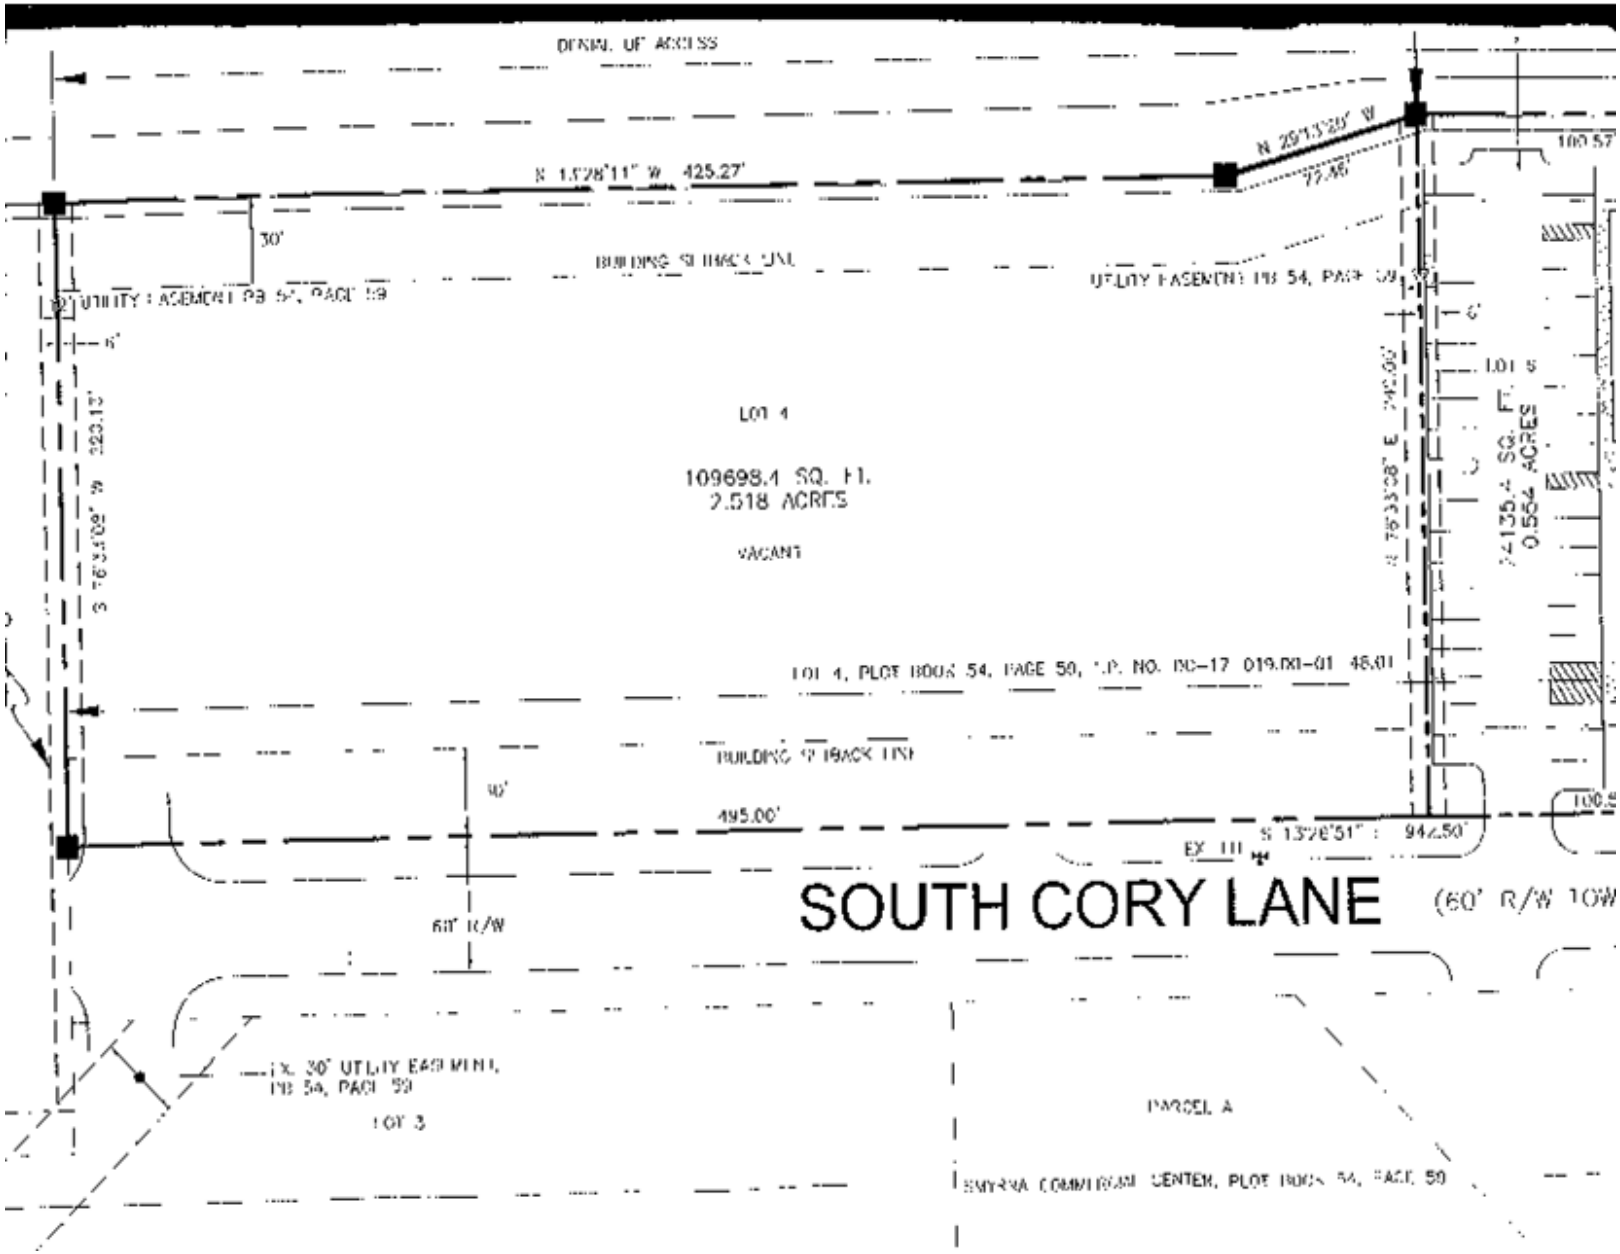
DENIAL OF ACCESS
N 13°28'11" W 425.27'
30'
BUILDING SETBACK LINE
UTILITY EASEMENT PB 54, PAGE 59
6'
LOT 4
109698.4 SQ. FT.
2.518 ACRES
VACANT
LOT 4, PLAT BOOK 54, PAGE 59, T.P. NO. 06-17 019.00-01 46.01
BUILDING SETBACK LINE
40'
495.00'
S 13°28'51" E 942.50'
EX. 30' UTILITY EASEMENT, PB 54, PAGE 59
LOT 3
60' R/W
SOUTH CORY LANE
(60' R/W TOW
PARCEL A
SMYRNA COMMERCIAL CENTER, PLAT BOOK 54, PAGE 59