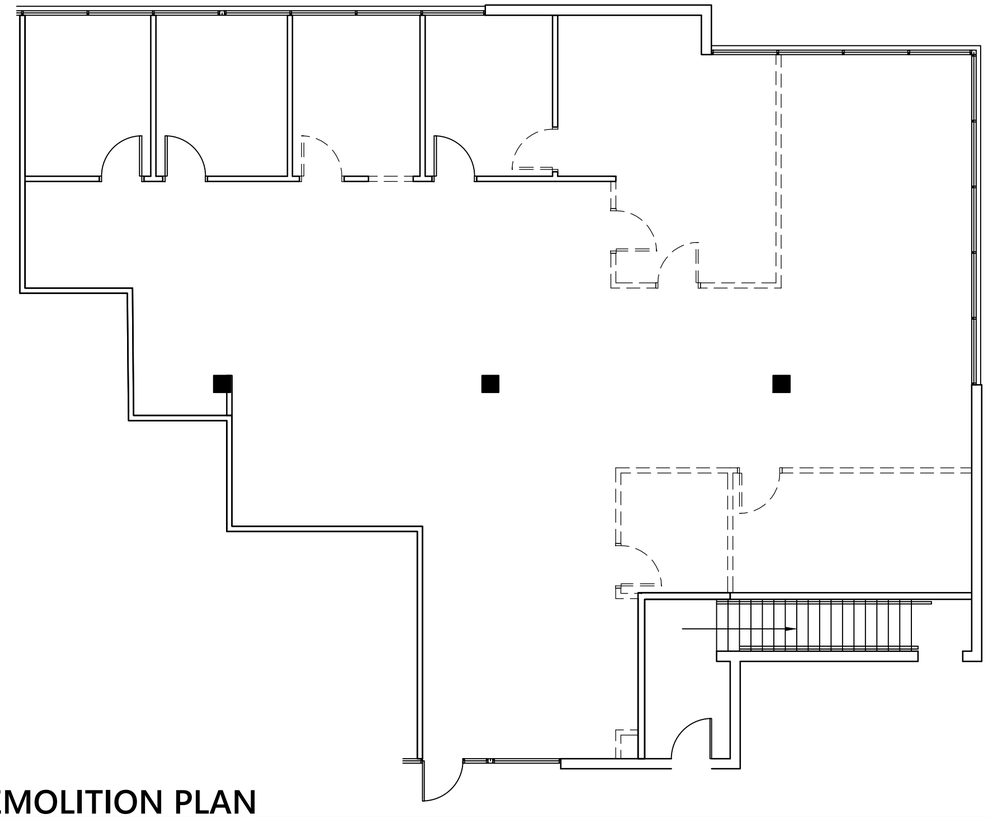

DEMOLITION PLAN

SCALE: 1/8"=1'-0"

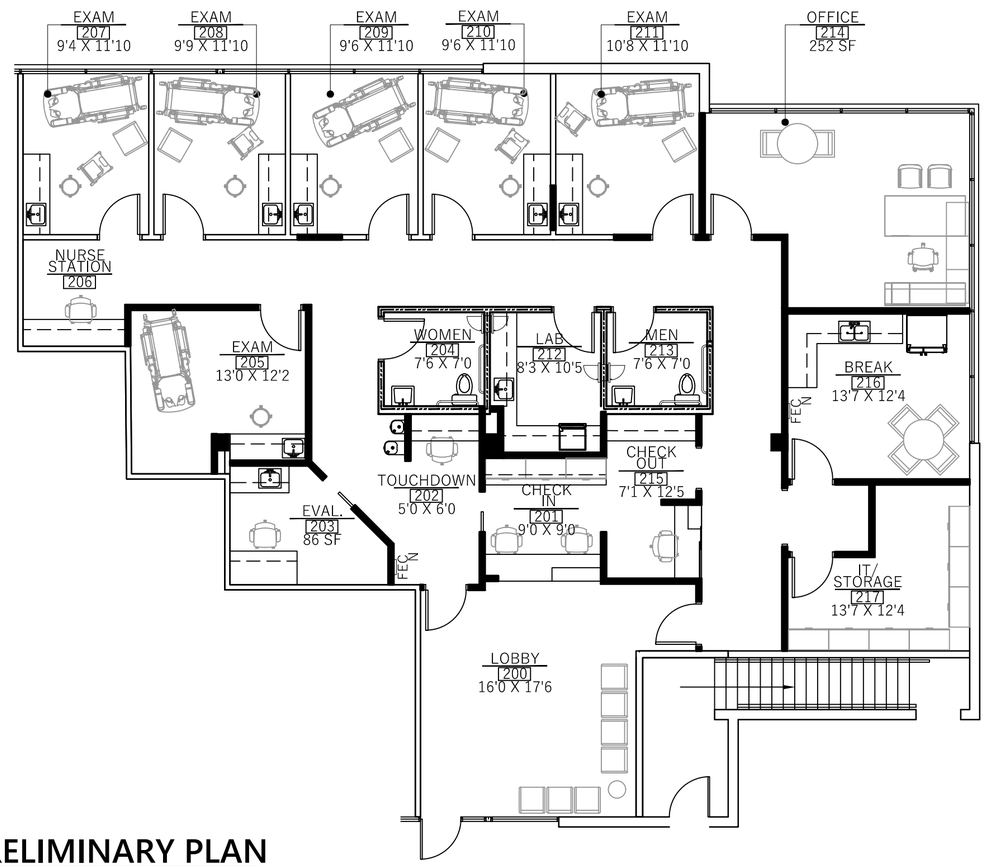

PRELIMINARY PLAN

SCALE: 1/8"=1'-0"

KEY PLAN

N.T.S

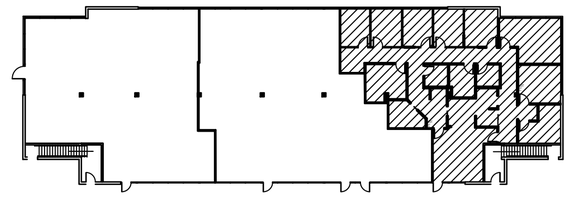

PARTITION TYPE LEGEND

P1	PARTITION TYPE SYMBOL
E1	EXISTING PARTITIONS TO REMAIN
ER	EXISTING PARTITION TO BE REMOVED
P1	NEW CEILING HEIGHT PARTITION
P6	NEW FULL HEIGHT PARTITION (WITH SAB & GREEN BOARD)

P:\PI Template Files\Logos\PII only.jpg

6000 LAKE FORREST DR NW, SUITE 120,
ATLANTA, GA 30328

SPECULATIVE SUITE

PERIMETER TOWN CENTER
6105-D PEACHTREE DUNWOODY RD
SANDY SPRINGS, GA 30328

DATE:	DESCRIPTION
03.14.24	Issued for Review

TENANT REVIEW/ APPROVAL

SIGNATURE

DATE

JOB NO: 24105
DRAWN BY: JM/BA
RSF: 3,023

P-1
PRELIMINARY PLAN

Reproductions as well as incorrect print sizes could cause scaling issues.
Contractors are responsible for as build verifications for any material take offs and flooring estimates. Planning Interiors, Inc. shall not be held responsible for drawings being scaled for flooring or material estimates.

Drawings, specifications and other documents including those in electronic form, prepared by Planning Interiors, Inc. and their consultants are instruments of Service for use solely with respect to the contracted work for this project. Planning Interiors Inc. and their consultants shall be deemed the authors and owners of their respective instruments of service and shall retain all common law, statutory and other reserved rights, including copyrights.