SPECIFIC PURPOSE SURVEY
TO ILLUSTRATE JURISDICTIONAL LINES
PARCEL OF LAND LOCATED IN
SECTION 16, TOWNSHIP 46 SOUTH, RANGE 25 EAST
LEE COUNTY, FLORIDA

SURVEY NOTES

SURVEY WAS PREPARED WITHOUT THE BENEFIT OF A TITLE COMMITMENT.

BEARINGS ARE BASED ON A PORTION OF THE NORTHERLY LINE OF LOT 122, BLOCK 71, UNIT 7, AS BEARING N. 73°05'04"E., AS PER STATE PLANE FLORIDA WEST ZONE NAD83-"2011".

THE LOCATION OR EXISTENCE OF ANY UNDERGROUND OR NON-VISIBLE UTILITIES HAVE NOT BEEN INVESTIGATED.

ACCORDING TO FEDERAL INSURANCE RATE MAP (FIRM) 12071C0577H, DATED 11-7-2022, THIS PARCEL LIES IN FLOOD ZONE "AE" REGULATORY FLOODWAY, BASE FLOOD ELEVATION 14.6 FEET.

NO UNDERGROUND FOUNDATIONS OR UTILITIES HAVE BEEN LOCATED.

CERTIFICATE OF AUTHORIZATION LICENSE BUSINESS NO. 6891.

COORDINATES SHOWN HEREON ARE BASED ON FLORIDA GRID, WEST ZONE, NAD 83/2011.

ELEVATIONS SHOWN HEREON ARE BASED ON NATIONAL GEODETIC VERTICAL DATUM 1988 (NGVD88)

LAST DATE OF FIELD WORK PERFORMED 07-08-2025, FIELD BOOK 184, PAGE 36.

THIS MAP IS NOT VALID UNLESS ALL SHEETS ARE INCLUDED AND IT BEARS THE SIGNATURE AND ORIGINAL SEAL OF A FLORIDA REGISTERED SURVEYOR AND MAPPER.

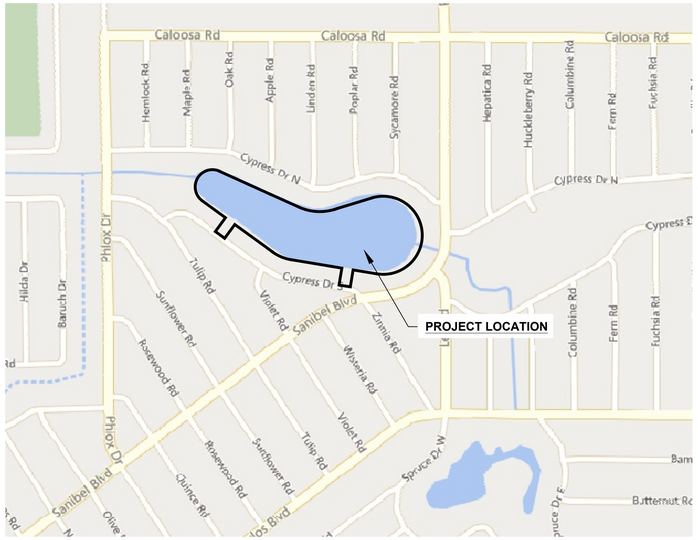

DESCRIPTION

(PER DEED RECORDED AS INSTRUMENT NUMBER 2018000279071)

PARCEL ONE

A TRACT OR PARCEL OF LAND SITUATED IN THE STATE OF FLORIDA, COUNTY OF LEE, LYING IN SECTION 16, TOWNSHIP 46 SOUTH, RANGE 25 EAST, BEING ALL OF LOTS 76 AND 77, BLOCK 71, UNIT 7 AND PART OF LOT 122, BLOCK 71, UNIT 7, SAN CARLOS PARK AS RECORDED IN DEED BOOK 315, PAGES 122 THROUGH 158 OF THE PUBLIC RECORDS OF LEE COUNTY, FLORIDA, BEING FURTHER BOUND AND DESCRIBED AS FOLLOWS:

BEGINNING AT THE NORTHWEST CORNER OF LOT 79, BLOCK 71, UNIT 7 OF SAID SAN CARLOS PARK, BEING ON THE SOUTHERLY LINE OF AFORESAID LOT 122; THENCE NORTH 06° 41' 48" EAST FOR 405.35 FEET TO THE SOUTHWEST CORNER OF LOT 40, ALSO BEING THE NORTH LINE OF SAID LOT 122, BLOCK 71, UNIT 7 OF SAID SAN CARLOS PARK; THENCE NORTH 72° 58' 10" EAST ALONG SAID NORTH LINE FOR 252.39 FEET TO THE POINT OF CURVATURE OF A CURVE TO THE RIGHT HAVING A RADIUS OF 273.09 FEET AND A CENTRAL ANGLE OF 206°30'04"; THENCE SOUTHERLY ALONG THE ARC AND THE EASTERLY LINE OF SAID LOT 122 A DISTANCE OF 984.25 FEET TO THE END OF SAID CURVE; THENCE NORTH 80°31'50" WEST ALONG THE SOUTH LINE OF SAID LOT 122 FOR 168.11 FEET; THENCE SOUTH 09°28'10" WEST FOR 120.00 FEET TO THE NORTHERLY RIGHT-OF-WAY LINE OF CYPRESS DRIVE SOUTH; THENCE NORTH 80°31'50" WEST ALONG SAID RIGHT-OF-WAY LINE FOR 80.00 FEET; THENCE LEAVING SAID RIGHT-OF-WAY LINE NORTH 09°28'10" EAST FOR 120.00 FEET TO SAID SOUTH LINE IF LOT 122; THENCE NORTH 80°31'50" WEST ALONG SAID SOUTH LINE FOR 80.00 FEET TO THE POINT OF BEGINNING.

PARCEL TWO

A TRACT OR PARCEL OF LAND SITUATED IN THE STATE OF FLORIDA, COUNTY OF LEE, LYING IN SECTION 16, TOWNSHIP 46 SOUTH, RANGE 25 EAST, BEING A PART OF LOT 122, BLOCK 71, UNIT 71, UNIT 7, SAN CARLOS PARK AS RECORDED IN DEED BOOK 315, PAGES 122 THROUGH 158 OF THE PUBLIC RECORDS, OF LEE COUNTY, FLORIDA, BEING FURTHER BOUND AND DESCRIBED AS FOLLOWS:

BEGINNING AT THE NORTHWEST CORNER OF LOT 79, BLOCK 71, UNIT 7 OF SAID SAN CARLOS PARK, BEING ON THE SOUTHERLY LINE OF AFORESAID LOT 122; THENCE N.80°31'50"W. ALONG SAID SOUTHERLY LINE FOR 280.00 FEET TO THE BEGINNING OF A CURVE TO THE RIGHT HAVING A RADIUS OF 300.00 FEET; THENCE ALONG SAID CURVE THROUGH A CENTRAL ANGLE OF 26°37'59", A CHORD BEARING OF N.67°12'51"W. A CHORD DISTANCE OF 138.20 FEET, AN ARC DISTANCE OF 139.45 FEET TO THE END OF SAID CURVE; THENCE N.53°53'74"W. ALONG SAID SOUTHERLY LINE FOR 88.83 FEET; THENCE LEAVING SAID SOUTHERLY LINE N.42°32'11"E. FOR 96.13 FEET; THENCE N.15°40'43"E.FOR 49.32 FEET; THENCE N.08°48'16"E. FOR 84.43 FEET; THENCE N.21°54'07"W. FOR 75.40 FEET; THENCE N.03°13'46W. FOR 78.61 FEET TO AN INTERSECTION WITH THE NORTHERLY LINE OF SAID LOT 122;THENCE S.65°35'50"E. ALONG SAID NORTHERLY LINE FOR 217.3 FEET TO THE BEGINNING OF A CURVE TO THE LEFT HAVING A RADIUS OF 350.00 FEET; THENCE ALONG SIDE CURVE THROUGH A CENTRAL ANGLE OF 41°23'02", A CHORD BEARING OF S.86°20'21"E, A CHORD DISTANCE OF 247.34 FEET, AN ARC DISTANCE OF 252.80 FEET TO THE END OF SAID CURVE; THENCE N.72°58'10"E. ALONG SAID NORTHERLY LINE FOR 20.00 FEET TO THE SOUTHWEST CORNER OF LOT 40, BLOCK 71, UNIT 7 SAID SAN CARLOS PARK; THENCE S.06°41'48"W. FOR 405.35 FEET TO THE POINT OF BEGINNING. BEARINGS BASED ON THE SOUTHERLY LINE OF LOT 122, BLOCK 71, UNIT 7, SAN CARLOS PARK AS RECORDED IN DEED BOOK 315, PAGES 122-158 AS BEARING N.80°31'50"W.

ALSO KNOWN AS:

A TRACT OR PARCEL OF LAND SITUATED IN THE STATE OF FLORIDA, COUNTY OF LEE, LYING IN SECTION 16, TOWNSHIP 46 SOUTH, RANGE 25 EAST BEING A PART OF LOT 122, BLOCK 71, UNIT 7, SAN CARLOS PARK AS RECORDED IN DEED BOOK 315, PAGES 122 THOUGH 158 OF THE PUBLIC RECORDS OF LEE COUNTY, FLORIDA, BEING FURTHER BOUND AND DESCRIBED AS FOLLOWS:

BEGINNING AT THE NORTHWEST CORNER OF LOT 79, BLOCK 71, UNIT 7 OF SAID SAN CARLOS PARK, BEING ON THE SOUTHERLY LINE OF AFORESAID LOT 122; THENCE N.80°31'50"W, ALONG SAID SOUTHERLY LINE FOR 160.00 FEET; THENCE LEAVING SAID SOUTHERLY LINE S09°28'10"W FIR 120.00 FEET TO THE NORTHERLY RIGHT-OF-WAY LINE OF CYPRESS DRIVE SOUTH; THENCE N 80°31'50"W ALONG SAID NORTH SAID NORTH RIGHT-OF-WAY LINE FOR 120.00 FEET; THENCE LEAVING SAID NORTHERLY RIGHT-OF-WAY LINE N09°28'10"E. FOR 120.00 FEET TO A POINT ON A NON-TANGENT CURVE TO THE RIGHT, CONCAVE TO THE NORTHEAST TO WATCH A RADIAL LINE BEARS N09°28'10"E HAVING A RADIUS OF 300.00 FEET AND A CENTRAL ANGLE OF 26°37'56"; THENCE ALONG THE ARC AND THE SOUTHERLY LINE OF SAID LOT 122 A DISTANCE OF 139.45 FEET TO THE END OF SAID CURVE THENCE N.53°53'47"W. ALONG SAID SOUTHERLY LINE FOR 88.83 FEET; THENCE LEAVING SAID SOUTHERLY LINE N42°32'11"E. FOR 96.13 FEET; THENCE N.15°40'43"E. FOR 49.32 FEET; THENCE N.08°48'16"E. FOR 84.83 FEET; THENCE N.21°54'07"W. FOR 75.40 FEET; THENCE N.03°13'46"W. FOR 78.61 FEET TO AN INTERSECTION WITH THE NORTHERLY LINE OF SAID LOT 122; THENCE S.65°38'50"E. ALONG SAID NORTHERLY LINE FOR 217.33 FEET TO THE POINT OF CURVATURE OF A CURVE TO THE LEFT HAVING A RADIUS OF 350.00 FEET AND A CENTRAL ANGLE OF 41°23'02"; THENCE EASTERLY ALONG THE ARC AND THE NORTHERLY LINE OF SAID LOT 122 A DISTANCE OF 252.80 FEET TO THE END OF SAID CURVE; THENCE N.72°58'10"E. ALONG SAID NORTHERLY LINE FOR 20.00 FEET TO THE SOUTHWEST CORNER OF LOT 40, BLOCK 71, UNIT 7 SAID SAN CARLOS PARK; THENCE S.06°41'48"W. FOR 405.35 FEET TO THE POINT OF BEGINNING, LESS THEREFROM LOTS 84, 85 AND 86, BLACK 71. UNIT 7, SAN CARLOS PARK, ACCORDING TO TI IF PLAT THEREOF, AS RECORDED IN DEED BOOK 315, PAGES 122 THROUGH 158, OF THE PUBLIC RECORDS OF LEE COUNTY, FLORIDA. BEARINGS BASED ON THE SOUTHERLY LINE OF LOT 122, BLOCK 71, SAN CARLOS PARK AS RECORDED IN DEED BOOK 315, PAGES 122-158 AS BEARING N.80°31'50"W.

PARCEL THREE

A TRACT OR PARCEL OF LAND SITUATED IN THE STATE OF FLORIDA, COUNTY OF LEE, LYING IN SECTION 16, TOWNSHIP 46 SOUTH, RANGE 25 EAST, BEING ALL OF LOTS 99 & 100, BLOCK 71 UNIT 7 AND PART OF LOT 122, BLOCK 71, UNIT 7, SAN CARLOS PARK AS RECORDED IN DEED BOOK 315, PAGES 122-158 OF THE PUBLIC RECORDS OF LEE COUNTY, FLORIDA, THAT PART OF LOT 122 BEING FURTHER BOUND AND DESCRIBED AS FOLLOWS:

BEGINNING AT THE NORTHWESTERLY MOST CORNER OF LOT 100, BLOCK, 71, UNIT 7 OF SAID SAN CARLOS PARK, BEING ON THE SOUTHERLY LINE OF AFORESAID LOT 122; THENCE N.53°53'47"W. ALONG SAID SOUTHERLY LINE FOR 200.00 FEET TO A POINT OF CURVE TO THE RIGHT HAVING A RADIUS OF 120.00 FEET AND A CENTRAL ANGLE OF 168°14'57"; THENCE EASTERLY ALONG THE ARC AND THE WESTERLY LINE OF SAID LOT 122 A DISTANCE OF 352.38 FEET; THENCE S.65°38'50"E. ALONG THE NORTHERLY LINE OF SAID LOT 122 FOR 393.02 FEET; THENCE S. 03°13'46" E. FOR 78.61 FEET; THENCE S.21°54'07E. FOR 75.40 FEET; THENCE S.08°48'16"W. FOR 84.43 FEET; THENCE S.15°40'43"W. FOR 49.32 FEET; THENCE S.42°32'11" W. FOR 96.13 FEET TO AN INTERSECTION WITH AFORESAID SOUTHERLY LINE OF LOT 122; THENCE N.53°53'47W. ALONG SAID SOUTHERLY LINE FOR 319.28 FEET TO THE POINT OF BEGINNING. BEARINGS BASED ON THE SOUTHERLY LINE OF LOT 122, BLOCK 71, UNIT 7, SAN CARLOS PARK AS RECORDED IN DEED BOOK 315, PAGES 122-158 AS BEARING N.53°53'47"W.

SYMBOLS

- UP -UTILITY POLE
- (S) - SANITARY SEWER MANHOLE
- - GUY ANCHOR
- - IRRIGATION VALVE
- (D) - STORM WATER SEWER MANHOLE
- T - TRANSFORMER PAD
- - CLEAN OUT
- - CONCRETE
- - ASPHALT

ABBREVIATIONS

(C)	= CALCULATED
C.C.R.	= CERTIFIED CORNER RECORD
C/L	= CENTERLINE
CM	= CONCRETE MONUMENT
(D)	= DESCRIBED
ELEV.	= ELEVATION
FCIR	= FOUND CAPPED IRON ROD
FND	= FOUND
INST	= INSTRUMENT
LB	= LICENSED BUSINESS
OSW	= OTHER SURFACE WATER
N.C.F.S.	= NO CORNER FOUND OR SET
O.R.	= OFFICIAL RECORDS
(R)	= RECORDED
R/W	= RIGHT OF WAY
(S)	= SURVEYED
SCIR	= SET CAPPED IRON ROD

NOTE:
THE SPECIFIC PURPOSE OF THIS SURVEY IS TO REFLECT THE LOCATIONS OF THE JURISDICTIONAL LINE

PREPARED BY:

THOMAS M. ROOKS JR. P.S.M. DATE
FLORIDA CERTIFICATE NO. 6347

PROJECT:

CYPRESS DRIVE 15

LOCATION:

8089, 8177, 8181 CYPRESS DRIVE SOUTH
FORT MYERS, FLORIDA, 33967
S-16, T-46-S, R-25-E

CLIENT:

BARBARA WILSON

CONSULTANT:

MORRIS DEPEW
ENGINEERS ● PLANNERS ● SURVEYORS
LANDSCAPE ARCHITECTS
FL CA NO. 6532 / FL CERT NO. LB6891 / LC26000330

Fort Myers
2914 Cleveland Avenue
Fort Myers, Florida 33901
(239) 337-3993
Fax: (239) 337-3994
Toll free: 866-337-7341

Tallahassee
113 South Monroe Street
1st Floor
Tallahassee, Florida 32301
Toll free: 866-337-7341

Destin
5597 Highway 98
Unit 201
Santa Rosa Beach, Florida 32459
Toll free: 866-337-7341

PREPARED BY:

REVISIONS	DATE
ADD TOP OF BANK POINTS	07-17-2025

PROJECT MANAGER:	TMR
DRAWING BY:	TAB
JURISDICTION:	LEE COUNTY
DATE:	04-17-2025

SHEET TITLE:

SPECIFIC PURPOSE SURVEY

SHEET NUMBER: 1 OF 2

N ## 0 ## ##
SCALE 1"=##

JOB/FILE NUMBER: 24034

© COPYRIGHT MORRIS - DEPEW ASSOCIATES, INC. 2025 ALL RIGHTS RESERVED Q:\24034 - Cypress Drive 15\Plans\24034-01 Boundary Survey\Current Plans\24034 - Boundary Survey.dwg - SURVEY Sheet 1> - Jul 17 2025, 08:06:42 am PLOTTED BY bradley

SPECIFIC PURPOSE SURVEY
TO ILLUSTRATE JURISDICTIONAL LINES
PARCEL OF LAND LOCATED IN
SECTION 16, TOWNSHIP 46 SOUTH, RANGE 25 EAST
LEE COUNTY, FLORIDA

COORDINATE CONTROL POINTS			
POINT #	NORTHING	EASTING	DESCRIPTION
5002	777952.87	715505.07	FN
5003	777999.88	715440.35	FND ILL
5006	778093.87	715310.96	FND ILL
5007	778118.10	715328.64	FIRC 1/2" ILL
5008	778117.36	715278.58	FND ILL
5009	778141.57	715296.28	FIRC 5/8" ILL
5031	778598.58	715279.74	FND
5032	778574.45	715335.43	FIR 5/8"
5033	778570.61	715486.10	FIR 5/8"
5034	778577.38	715558.91	FIR 1/2"
5035	778462.73	715813.24	FCND
5036	778435.51	715801.06	FIRC 1/2" ILL
5037	778369.49	715946.92	FIRC 5/8" OMNI
5038	778303.45	716092.49	FIR 1/2"
5039	778284.77	716162.01	FIR 1/2"
5040	778322.10	716245.69	FIR 1/2"

COORDINATE CONTROL POINTS			
POINT #	NORTHING	EASTING	DESCRIPTION
5041	778310.83	716312.20	FIRC 1/2" LB7373
5042	778387.21	716456.21	FND ILL
5043	778420.31	716660.46	FND ILL
5044	778390.37	716658.30	FIRC 5/8" LB6133
5045	778408.83	716732.01	FCN
5048	778339.97	716879.87	FN
5049	777904.26	717012.48	FIRC 5/8" ILL
5050	777611.68	716558.80	FIRC 5/8" OMNI
5051	777634.17	716238.04	FND LB6133
5052	777647.16	716159.04	FND LB6133
5053	777679.72	715961.67	FND LB2610
5054	777760.16	715770.33	FCND
5055	777785.63	715787.15	FIR 5/8"
155005	778121.08	715528.81	FIRC 1/2" LB7075
155007	778258.89	716550.30	FIRC 1/2" ILL
155008	778185.50	716308.90	FIRC 1/2 LB7075

OSW POINT LOCATION			
POINT #	DESCRIPTION	NORTHING	EASTING
5059	TOB	777791.6596	716397.5363
5060	TOB	777799.6392	716340.9167
6001	TOB	777789.2160	716419.4492
6003	TOB	777765.3250	716599.2279
6005	TOB1	777799.6570	716342.5584
6006	TOB1	777817.5865	716244.8212
6009	TOB1	777862.6982	715989.8147
6010	TOB1	777943.1884	715862.1996
6017	TOB2	778220.1552	715854.8246
6018	TOB2	778121.8023	716058.8389
6021	TOB2	778126.3984	716279.6376
6023	TOB2	778139.0378	716317.8267
6025	TOB2	778210.1238	716544.2504
6027	TOB3	777801.8400	715991.6238
6029	TOB3	777733.6066	716327.7535
6031	TOB4	777721.5278	716394.3493
6033	TOB4	777706.4336	716567.8513
6034	TOB5	778264.1957	716580.2915
6038	TOB5	778190.2287	716304.3060
6039	TOB5	778187.6773	716294.4234

OSW POINT LOCATION			
POINT #	DESCRIPTION	NORTHING	EASTING
6041	TOB5	778208.6460	716018.3564
6221	TOB	777922.3449	715897.8324
6225	TOB	778019.9942	715749.3824
6228	TOB	778116.4607	715628.3448
6231	TOB	778260.3810	715420.0120
6234	TOB	778289.9009	715389.8263
6236	TOB	777802.2327	715999.2257
6237	TOB	777826.5450	715927.1946
6238	TOB	777880.0184	715846.2827
6239	TOB	778358.6977	715211.7554
6240	TOB	778408.0746	714725.7954
6241	TOB	778421.4231	714719.5616
6242	TOB	778439.4729	714719.7584
6243	TOB	778452.8174	714733.5769
6248	TOB	778458.1004	714937.7899
6249	TOB	778455.1874	715454.9250
6250	TOB	778447.9601	715386.2562
6251	TOB	778205.7015	716022.7215
6253	TOB	778190.4775	716306.5966
6254	TOB	778266.3751	716582.8079
6255	TOB	778142.1950	716838.0370

OSW POINT LOCATION			
POINT #	DESCRIPTION	NORTHING	EASTING
6256	TOB	777950.3577	716884.3522
6257	TOB	777936.8264	716888.7578
6258	TOB	777931.9460	716905.9123
6259	TOB	777896.2636	717019.2863
6266	TOB	777843.2118	717002.2631
6267	TOB	777881.1061	716893.1148
6268	TOB	777887.9444	716869.0211
6269	TOB	777871.6239	716859.6971
6270	TOB	777707.5830	716572.7908
6271	TOB	778115.2706	715533.1469
6272	TOB	777779.2942	716662.4646
6273	TOB	777852.2050	716775.2102
6274	TOB	777942.7037	716825.6765
6275	TOB	777998.9737	716825.3690
6276	TOB	778113.3765	716790.5347
6277	TOB	778146.8025	716775.2365
6278	TOB	778371.7455	715373.1747
6279	TOB	778422.5758	715342.7507
6280	TOB	778339.0439	715317.5760
6281	TOB	778401.5875	715432.7403

WETLAND FLAG LOCATION			
POINT #	FLAG #	NORTHING	EASTING
15000	1-1	777976.8437	716546.7702
15001	1-2	777986.5176	716581.9447
15002	1-3	778009.1029	716599.0652
15003	1-4	778017.3868	716624.4274
15004	1-5	778009.2534	716644.3861
15005	1-6	778035.6851	716676.8458
15006	1-7	778069.4738	716666.6448
15007	1-8	778073.5552	716623.7291
15008	1-9	778058.0472	716595.4590
15009	1-10	778065.1720	716567.3010
15010	1-11	778085.2563	716532.5048
15011	1-12	778083.2845	716494.2057
15012	1-13	778071.2545	716462.5636
15013	1-14	778087.6150	716428.4605
15014	1-15	778070.7062	716379.8949
15015	1-16	778038.6239	716375.0606
15016	1-17	778004.2673	716364.8624
15017	1-18	777974.9962	716393.3604
15018	1-19	777935.2354	716406.7302
15019	1-20	777949.3507	716469.6242
15020	1-21	777976.9182	716521.0398

CURVE TABLE					
CURVE #	RADIUS	C.A.	CHD BRG	CHD	ARC
C1(D)	273.09'	206°30'04"	S3°46'48"E	531.64'	984.25'
C1(C)	273.09'	206°30'42"	S3°52'02"E	531.61'	984.27'
C2(D)(C)	300.00'	26°38'00"	N67°12'51"W	138.20'	139.45'
C3(D)	350.00'	41°23'02"	S86°20'21"E	247.34'	252.80'
C3(S)	350.00'	41°27'57"	S86°24'21"E	247.81'	253.30'
C4(D)(C)	120.00'	168°14'57"	N30°13'41"E	238.74'	352.38'

LINE TABLE		
LINE #	BEARING	DISTANCE
L1(D)(C)	N80°31'50"W	168.11'
L2(D)	S09°28'10"W	120.00'
L2(S)		
L3(D)	N80°31'50"W	80.00'
L3(S)		
L4(D)	N09°28'10"E	120.00'
L4(S)		
L5(D)(C)	N80°31'50"W	80.00'
L6(D)(C)	N53°53'47"W	88.83'
L7(D)(C)	N42°32'11"E	96.13'
L8(D)(S)	N15°40'43"E	49.32'
L9(D)(S)	N08°48'16"E	84.43'
L10(D)(S)	N21°54'07"W	75.40'
L11(D)(S)	N03°13'46"W	78.61'
L12(D)	N72°58'10"E	20.00'
L12(S)	N69°38'30"E	19.66'
L13(D)(S)	S03°13'46"E	78.61'
L14(D)(S)	S21°54'07"E	75.40'
L15(D)(S)	S08°48'16"W	84.43'
L16(D)(S)	S15°40'43"W	49.32'
L17(D)(C)	S42°32'11"W	96.13'
L18(D)	N36°06'13"E	120.00'
L18(S)	N36°20'39"E	119.92'
L19(D)	N53°53'47"W	80.00'
L19(S)	N54°01'43"W	79.95'
L20(D)	N36°06'13"E	120.00'
L20(S)	N36°09'40"E	120.13'

NOTE:
THE SPECIFIC PURPOSE OF THIS SURVEY IS TO REFLECT THE LOCATIONS OF THE JURISDICTIONAL LINE

PROJECT:

CYPRESS DRIVE 15

LOCATION:

8089, 8177, 8181 CYPRESS DRIVE SOUTH
FORT MYERS, FLORIDA, 33967
S-16, T-46-S, R-25-E

CLIENT:

BARBARA WILSON

CONSULTANT:

MORRIS DEPEW
ENGINEERS • PLANNERS • SURVEYORS
LANDSCAPE ARCHITECTS
FL CA NO. 8332 / FL CERT NO. LB6891 / LC26000330

Fort Myers
2914 Cleveland Avenue
Fort Myers, Florida 33901
(239) 337-3993
Fax: (239) 337-3994
Toll free: 866-337-7341

Tallahassee
113 South Monroe Street
1st Floor
Tallahassee, Florida 32301
Toll free: 866-337-7341

Destin
5597 Highway 98
Unit 201
Santa Rosa Beach, Florida 32459
Toll free: 866-337-7341

PREPARED BY:

REVISIONS	DATE
ADD TOP OF BANK POINTS	07-17-2025
PROJECT MANAGER:	TMR
DRAWING BY:	TAB
JURISDICTION:	LEE COUNTY
DATE:	04-17-2025

SHEET TITLE:

SPECIFIC PURPOSE SURVEY

SHEET NUMBER: 2 OF 2

80 0 40 80
SCALE 1"=80'

JOB/FILE NUMBER: 24034

© COPYRIGHT MORRIS - DEPEW ASSOCIATES, INC. 2025 ALL RIGHTS RESERVED G:\24034 - Cypress Drive 15\Plans\24034-01 Boundary Survey\Current Plans\24034 - Boundary Survey.dwg - <SURVEY Sheet 2> - Jul 17 2025, 08:08:18 am PLOTTED BY: bradley