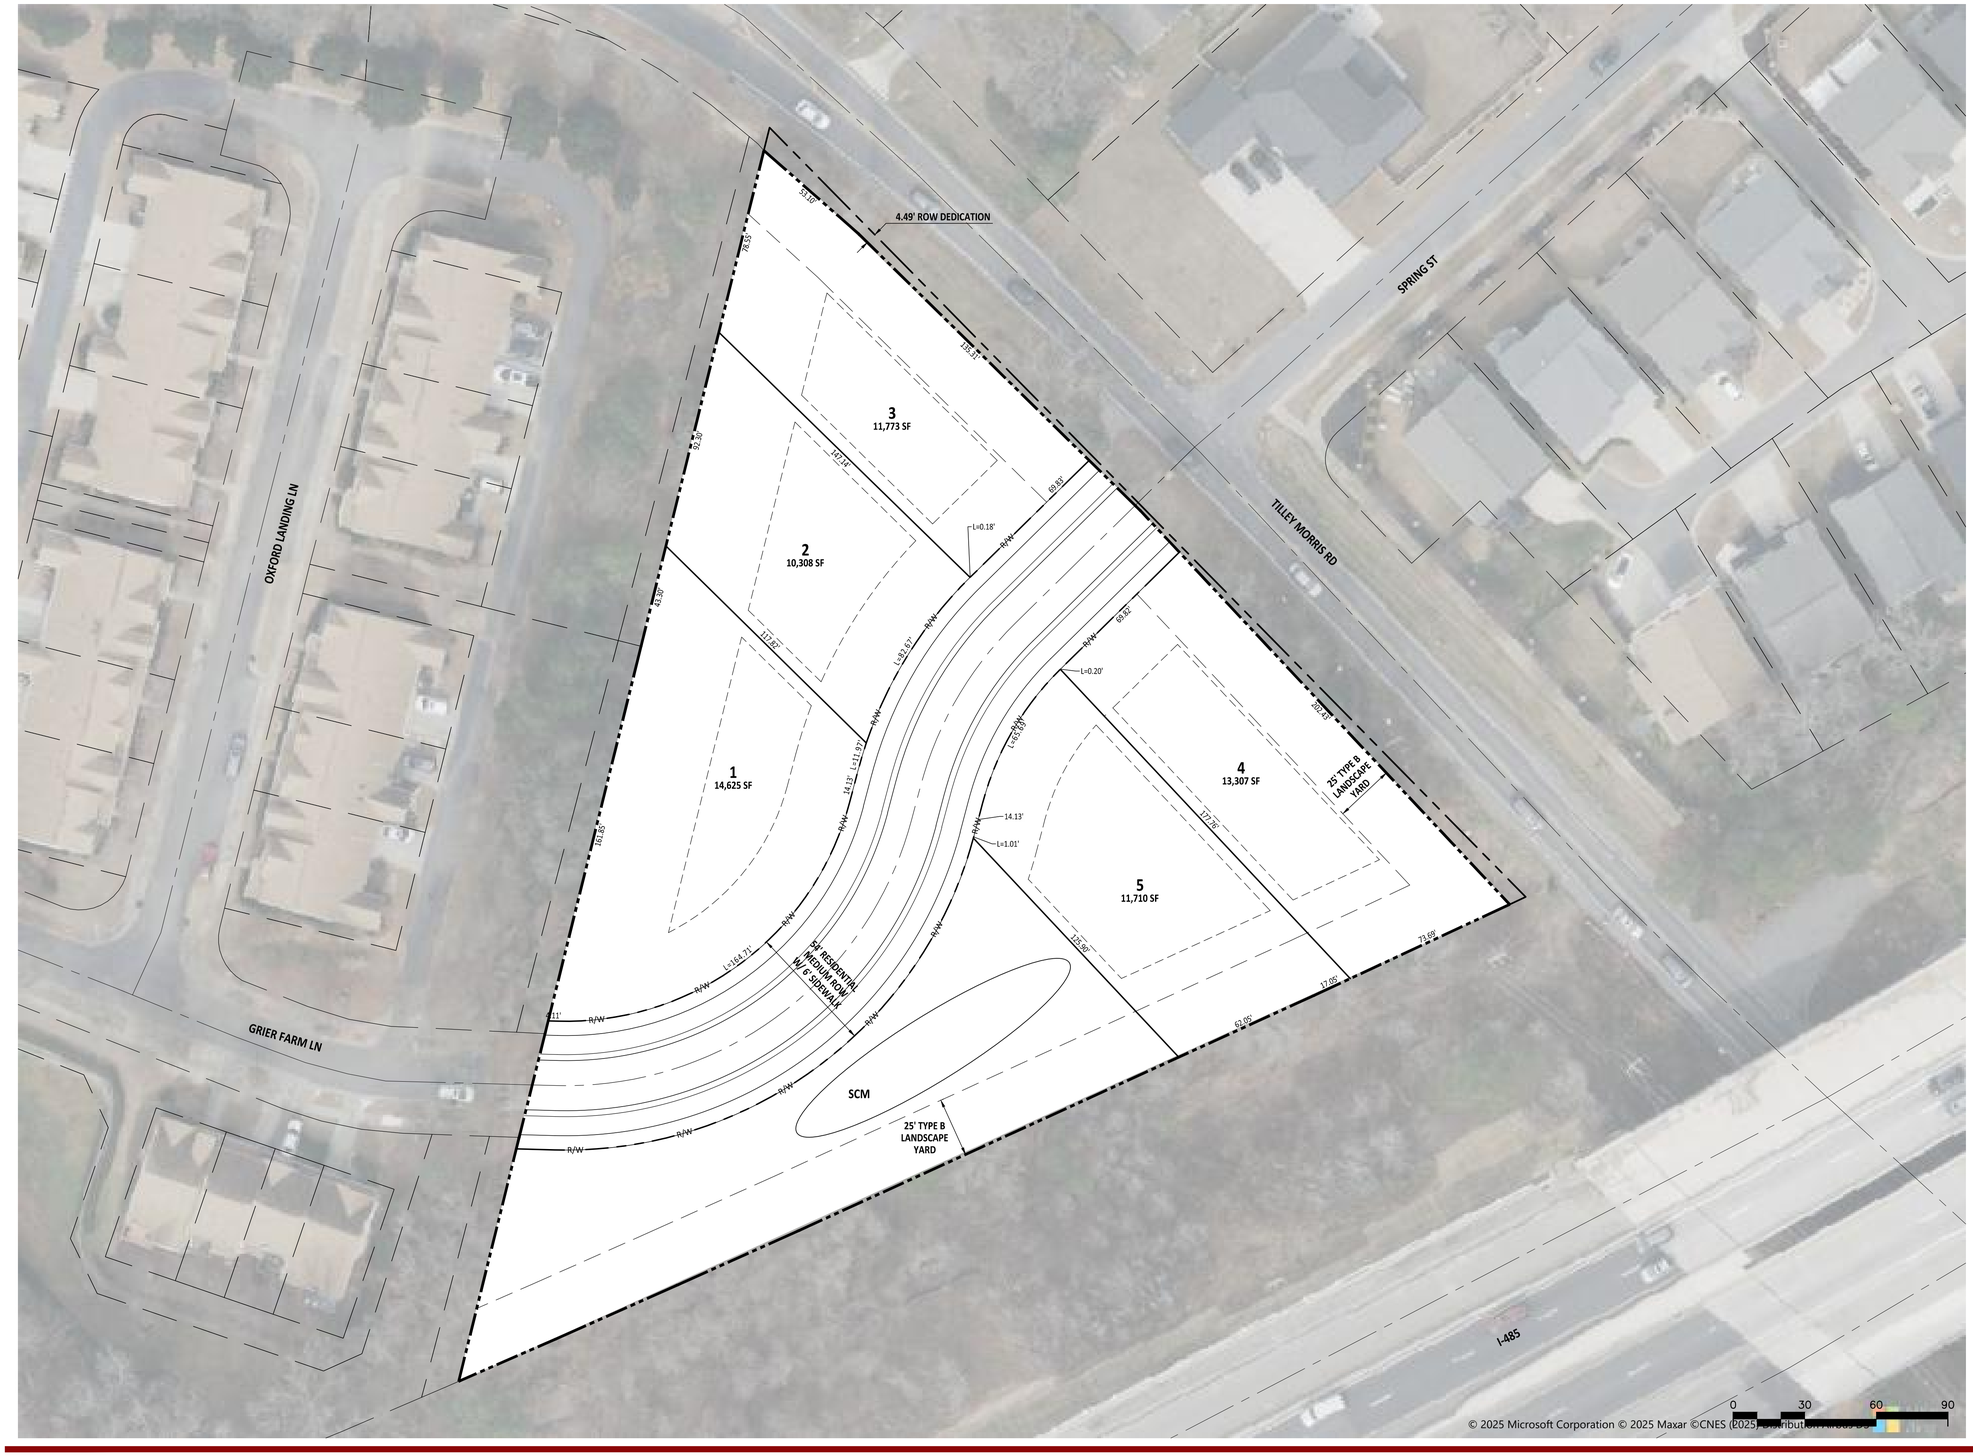

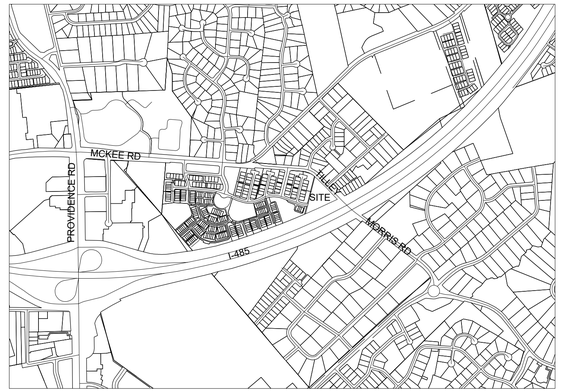

VICINITY MAP SCALE: 1" = 1,000'

SITE STATISTICS

PROPERTY DESCRIPTION:	4417 TILLEY MORRIS RD
PIN #:	23104506
TOTAL PROPERTY AREA:	2.820 ACRES (GIS)
CURRENT ZONING:	N1-A
NUMBER OF LOTS:	5
TYPICAL LOT SIZE:	10,000 SQFT
BUILDING SETBACKS:	27' FRONT 5' SIDE TILLEY MORRIS RD SIDE: 27' 40' REAR
LANDSCAPE YARD:	ROAD SIDE (TILLEY MORRIS & I-485) 25' TYPE B
REQUIRED GREEN SPACE:	15%
PROVIDED OPEN SPACE:	~17%

DRAWING COMPONENTS

- PROPERTY LINE INFORMATION FROM CITY OF CHARLOTTE GIS
- ZONING FROM CITY OF CHARLOTTE GIS
- PROPERTY SETBACKS FROM CITY OF CHARLOTTE ZONING ORDINANCE

NOT FOR CONSTRUCTION. THIS PLAN IS PRELIMINARY AND SUBJECT TO CHANGE

4417 TILLEY MORRIS RD CONCEPT PLAN

CHARLOTTE, NC

AMERICAN Engineering

RALEIGH NC | CHARLOTTE NC | CHESAPEAKE VA

COPYRIGHT ©2025 AMERICAN ENGINEERING

PROJECT # C250023

PREPARED FOR LYNETTE GLENN

November 26, 2025